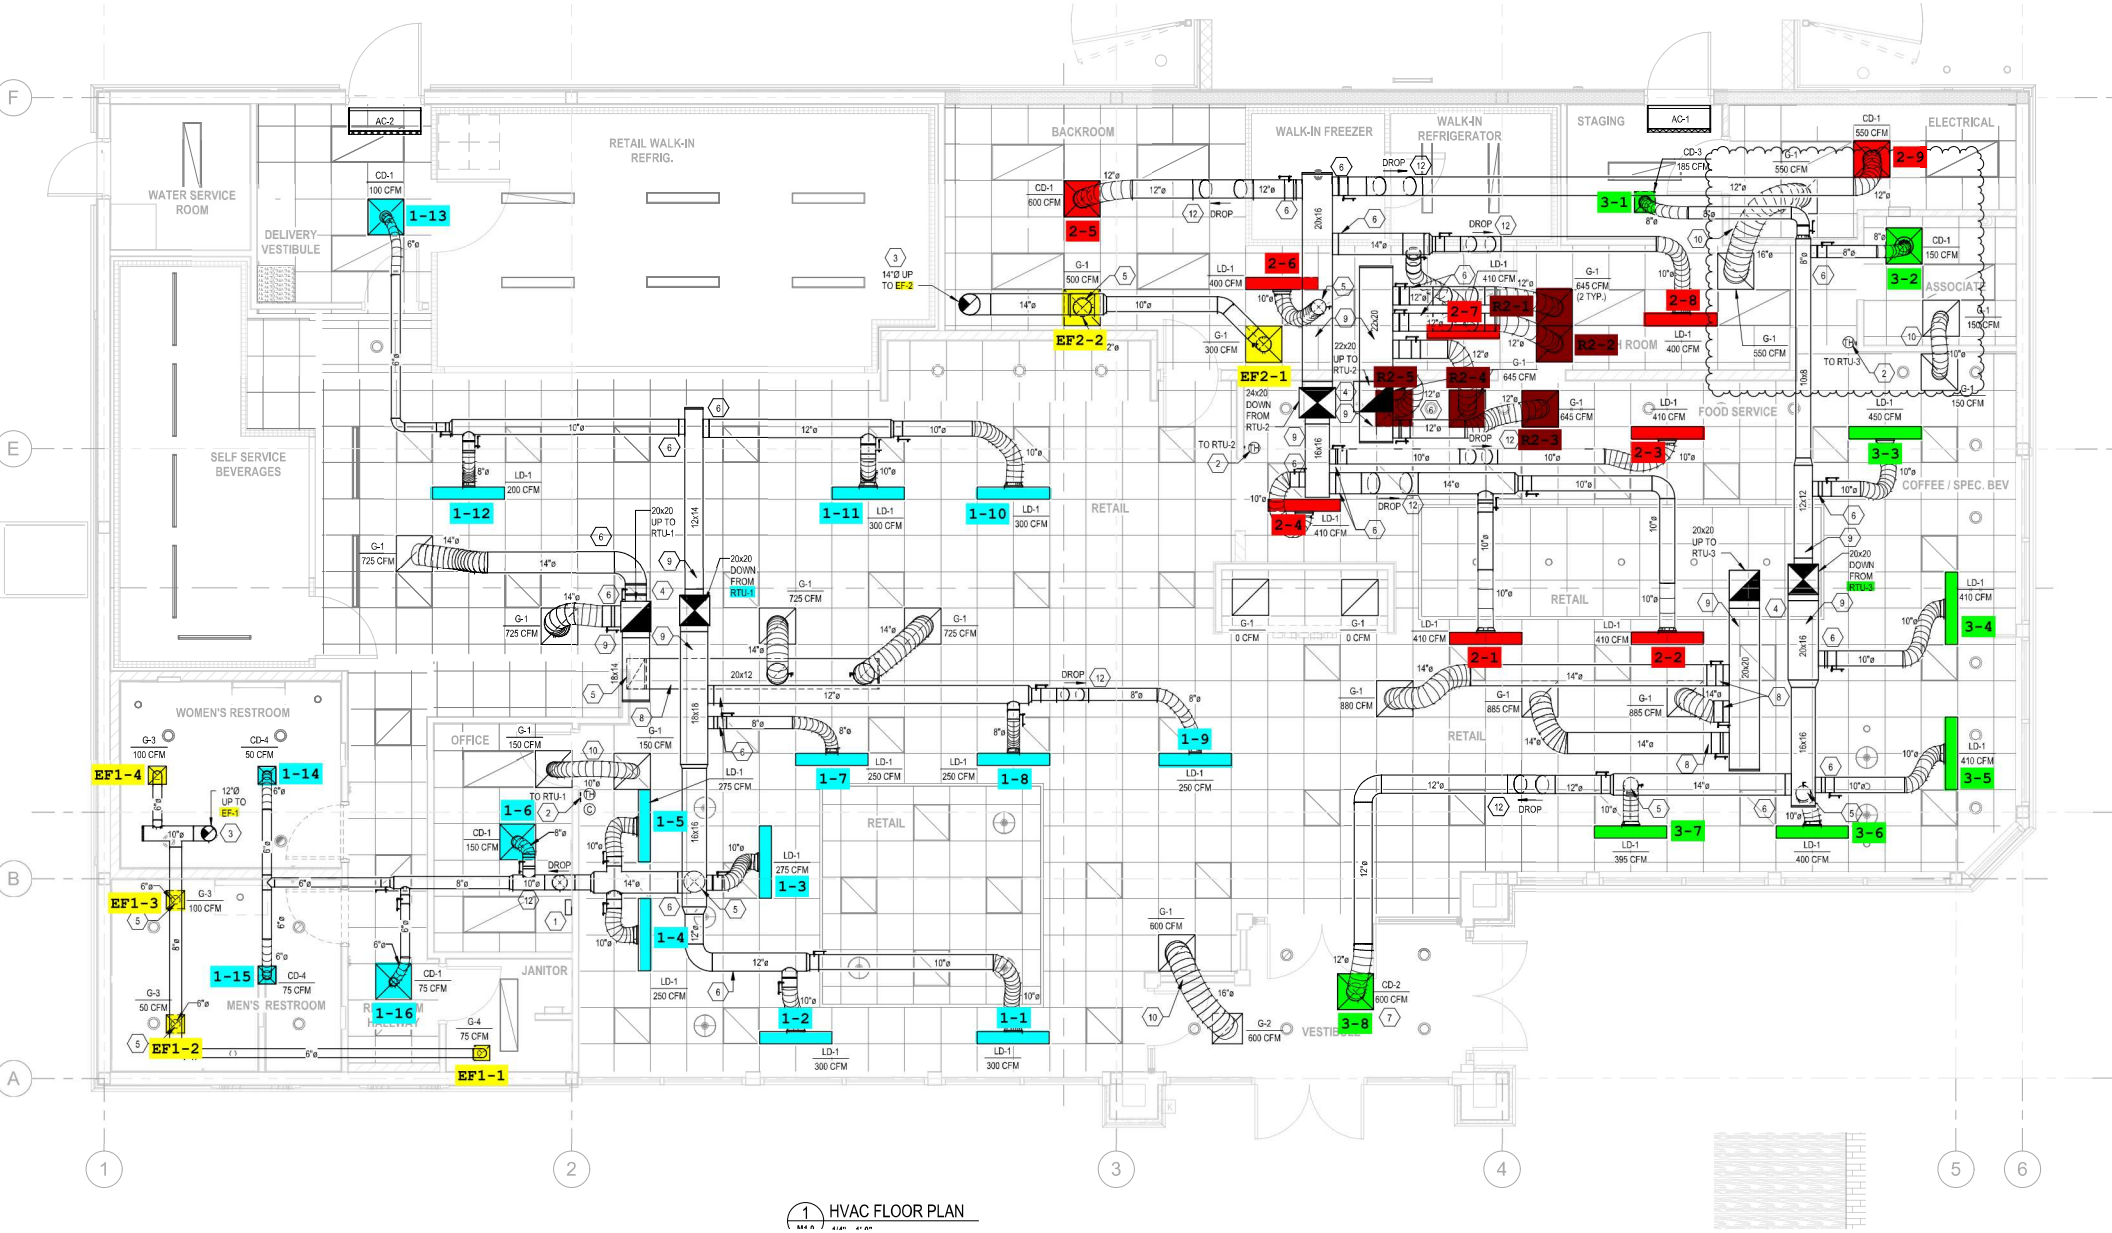

1 HVAC FLOOR PLAN