MPERATURE
MBIENT CONTROLS,
NES PER
NS THROUGH ROOF.
NSTALL THE
E REMOTE
PUBLIC VIEW
RCHITECTURAL

ON INSTRUCTIONS
NGS.
N THE
ROGUARD SYSTEM

ETAIL 1/M700.

WITH REMOTE KEY
MOUNT UNIT 60"

ETAIL 6/M700. SEE
NSTALL UV
NY RTU ACCESS
PENED.
ATION AND OUTSIDE
COMBUSTION AIR
NGS FOR MORE
MINATIONS.
OSITE SIDE OF
NING ROOM.

NG. LANDLORD
GAS SERVICE WITH
ON WITHIN THE
TH TENANT'S
NG AND
TILITY PLAN FOR

DETAIL 7/P700.
LOCKING IS NOT

AT GAS

AND EXTERIOR

TIC EMERGENCY
HEET AND DETAIL

M900.
C EMERGENCY
ED TO HOOD FIRE
TCHEN HOOD

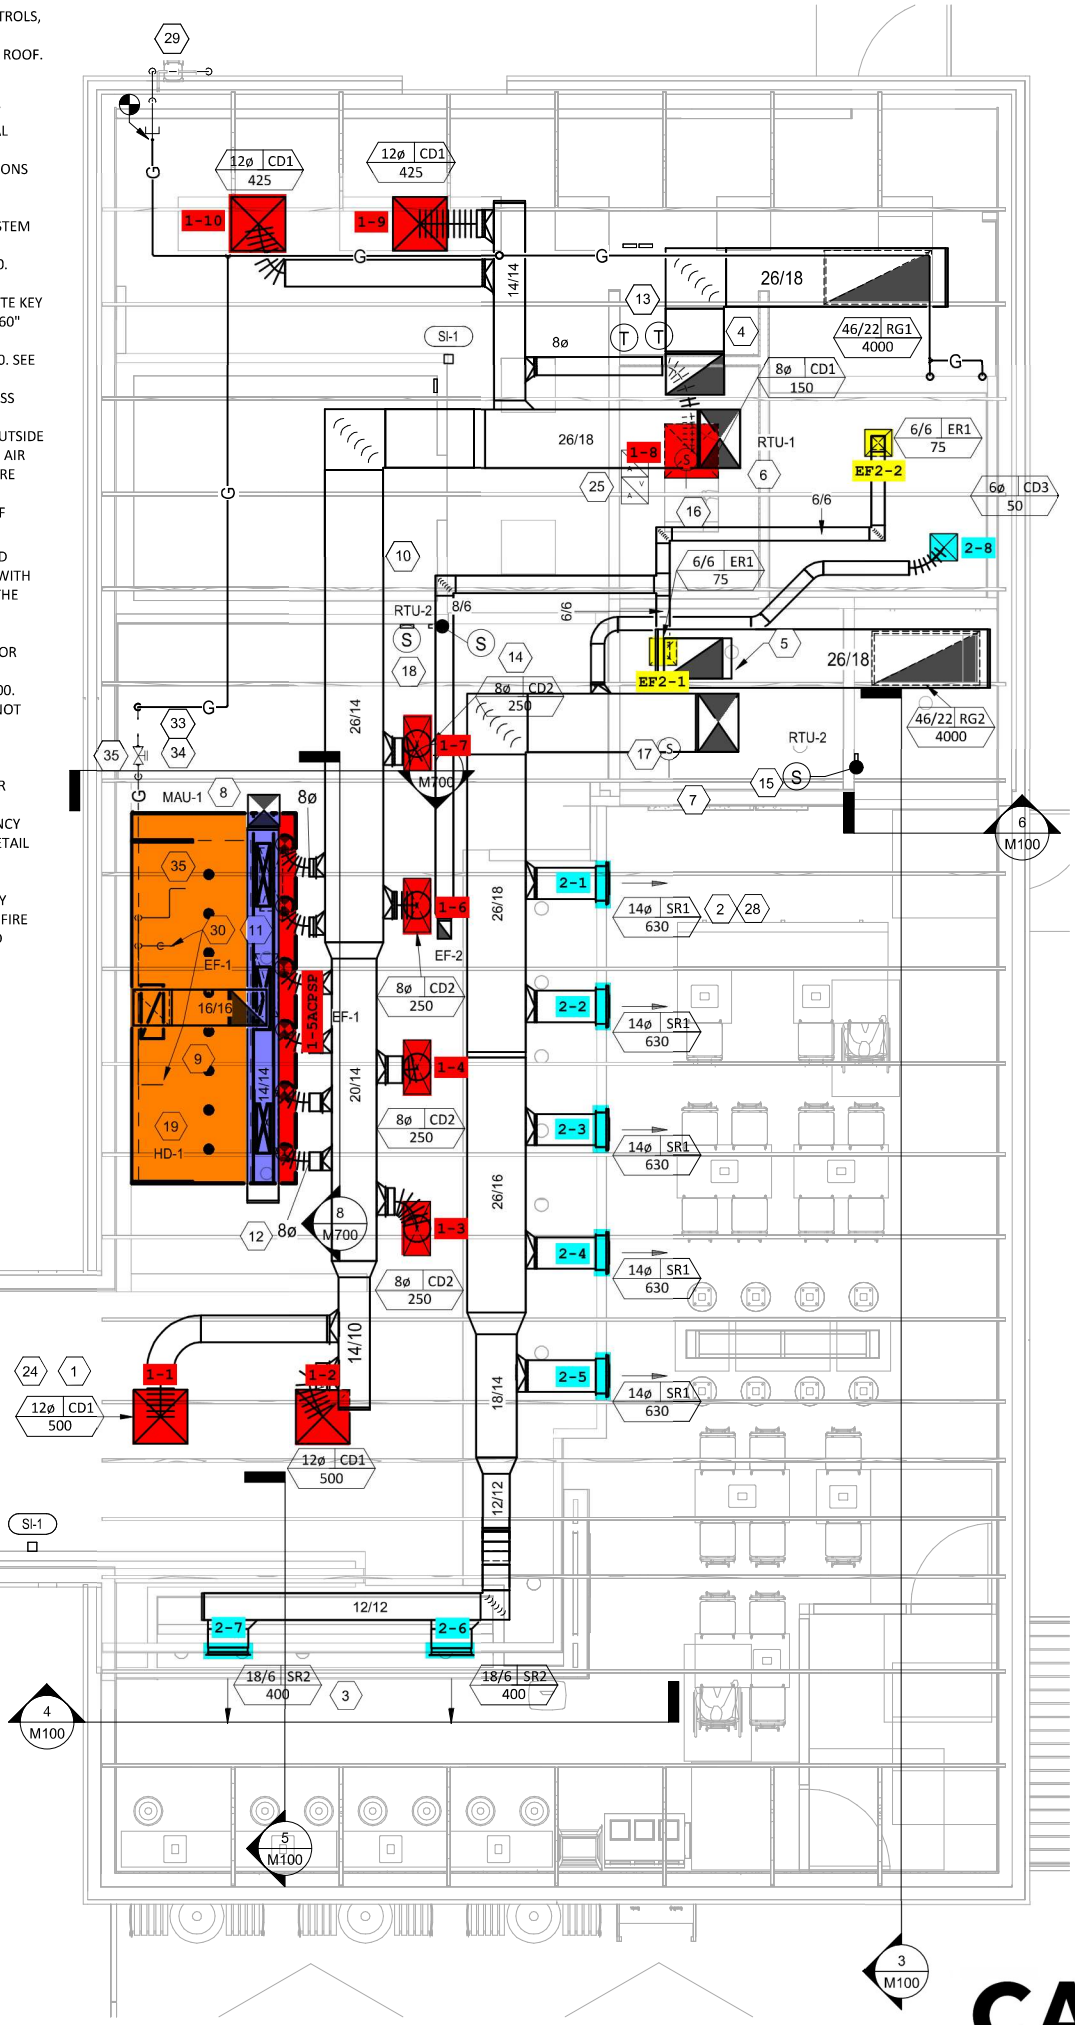

HVAC FLOOR PLAN

CAS Engineering
796 Merus Court