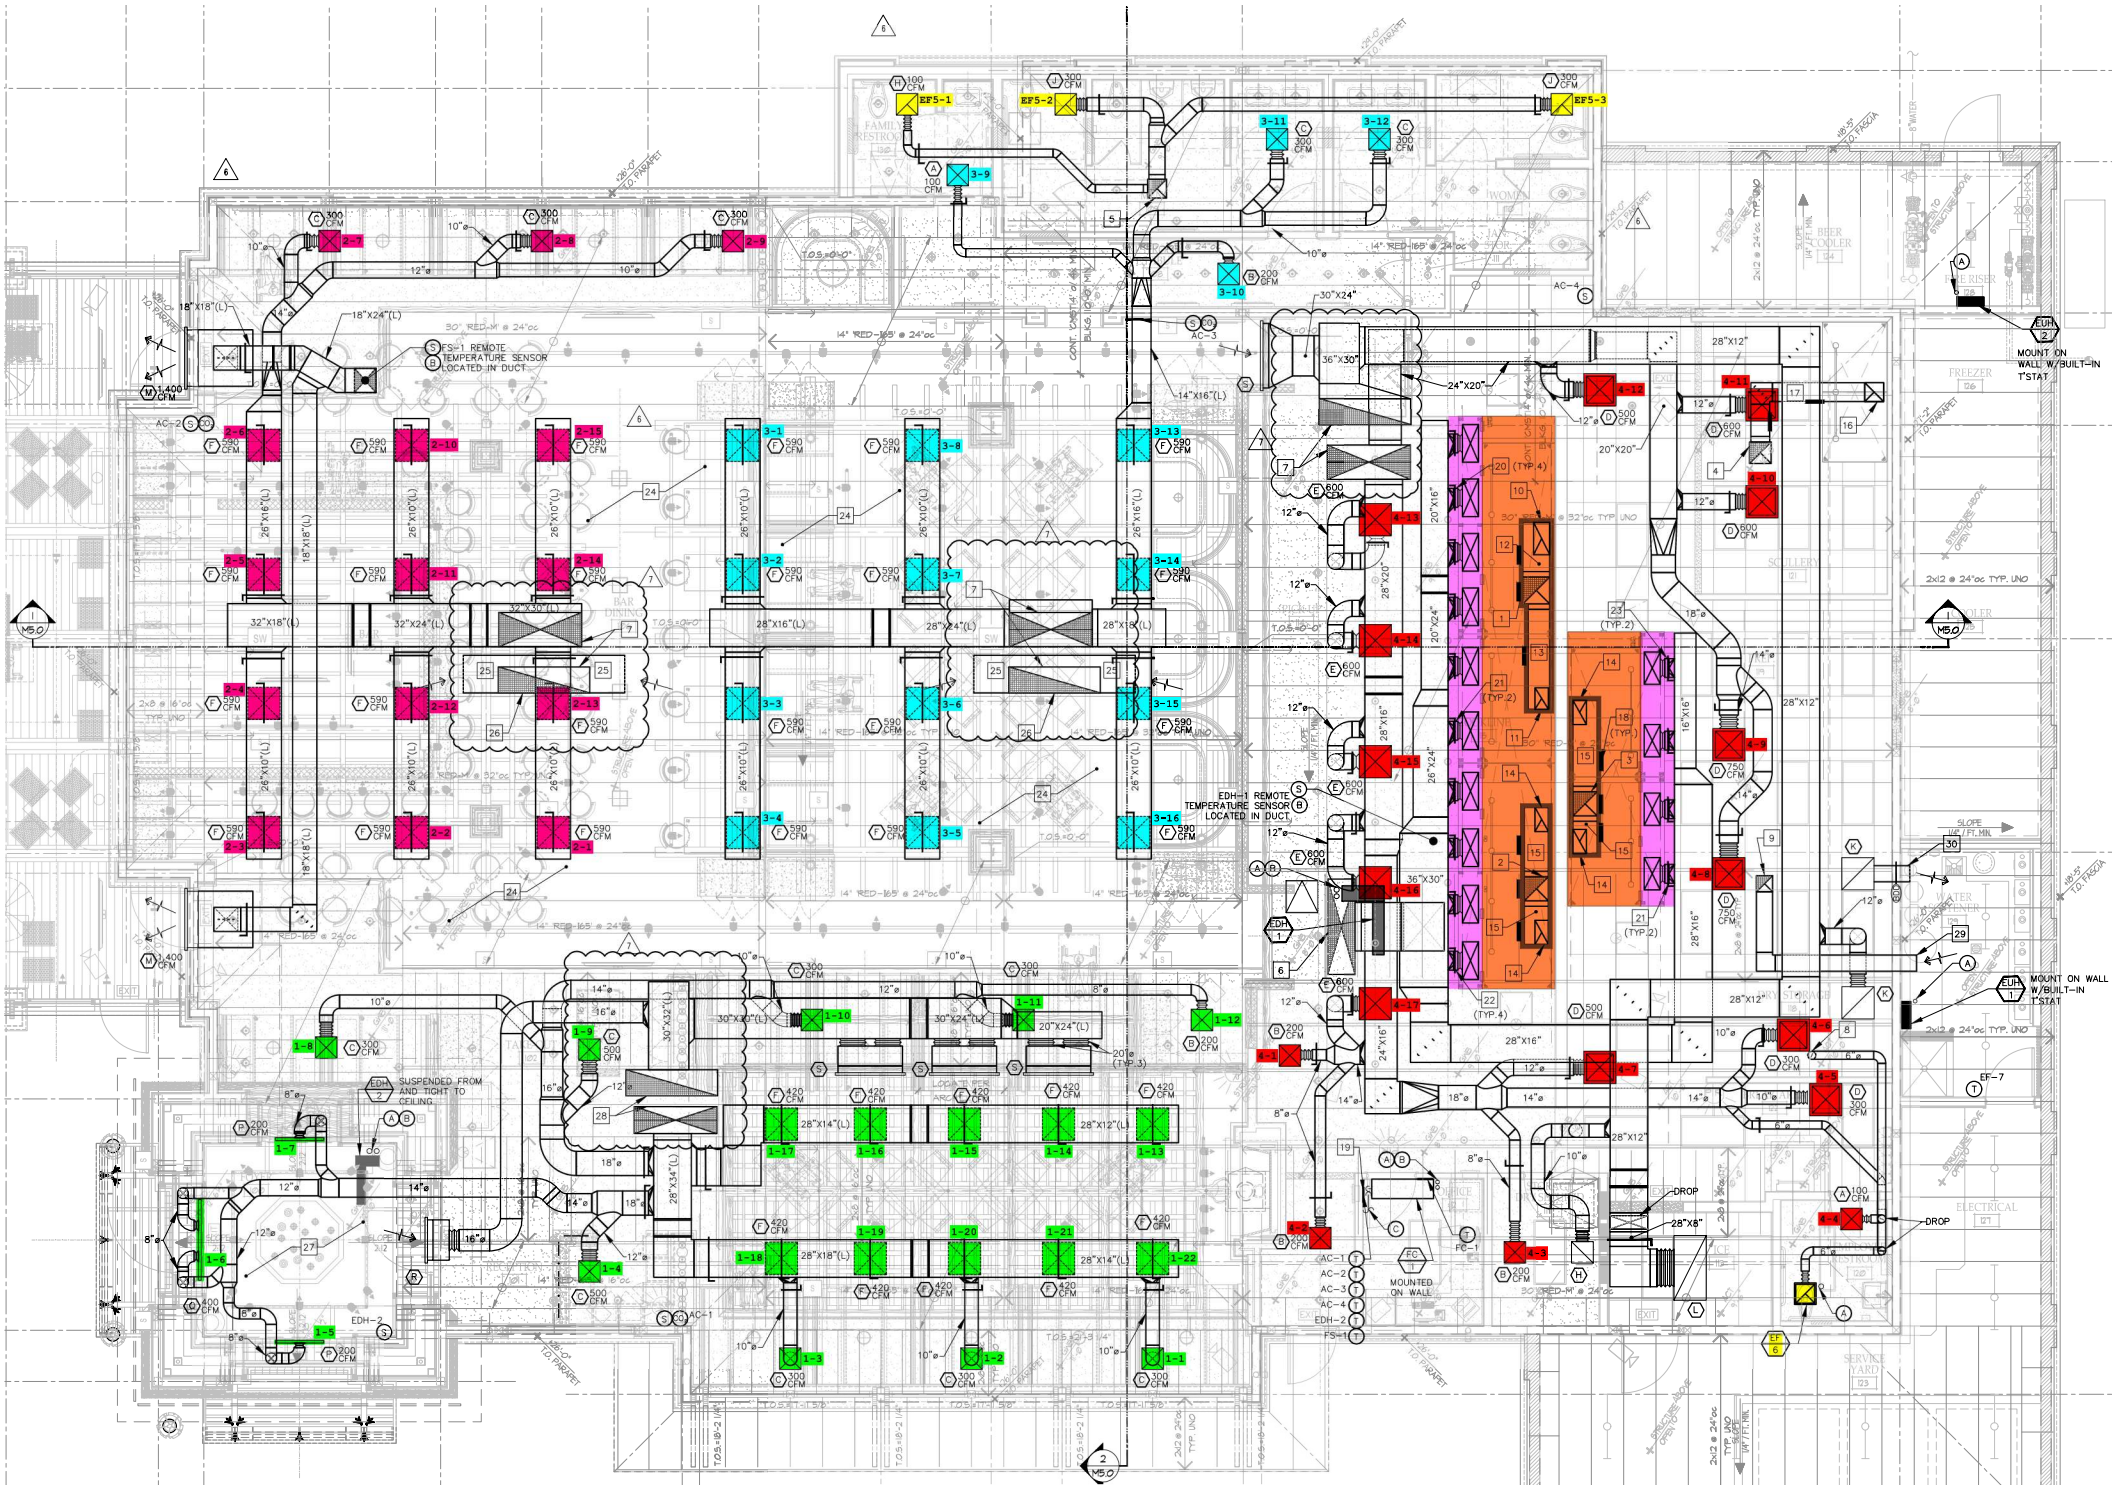
EF5-1
EF5-2
EF5-3
FS-1 REMOTE TEMPERATURE SENSOR LOCATED IN DUCT
EDH-1 REMOTE TEMPERATURE SENSOR LOCATED IN DUCT
MOUNT ON WALL W/BUILT-IN T'STAT
SUSPENDED FROM AND TIGHT TO CEILING
MOUNTED ON WALL
DROP
EDH-2
EDH-7
EF-7
AC-1
AC-2
AC-3
AC-4
FC-1
14" RED-165' @ 24"oc
30" RED-M' @ 24"oc
2x12 @ 24"oc TYP. UNO
SLOPE 1/4" / FT. MIN.
T.O.S.=0'-0"
T.O.S.=-18'-2 1/4"
T.O.S.=-11'-5"
126'-0" T.O. PARAPET
140'-3" T.O. FASCIA
FAMILY RESTROOM
WOMEN
MEN
BEER COOLER
FREEZER
SCULLERY
ELECTRICAL
SERVICE YARD
BANQUET DINING
LOUNGE BAR
DINING
KITCHEN
M5.0