ERANT LINE
NT PIPING TO
AS SHOWN

ND AS

RAL AND
LE ON

CAL.
/ OPERATED
.
ELECTRICAL
ON FACE OF
IE HALO

E AIR
KE AND
ON WATER
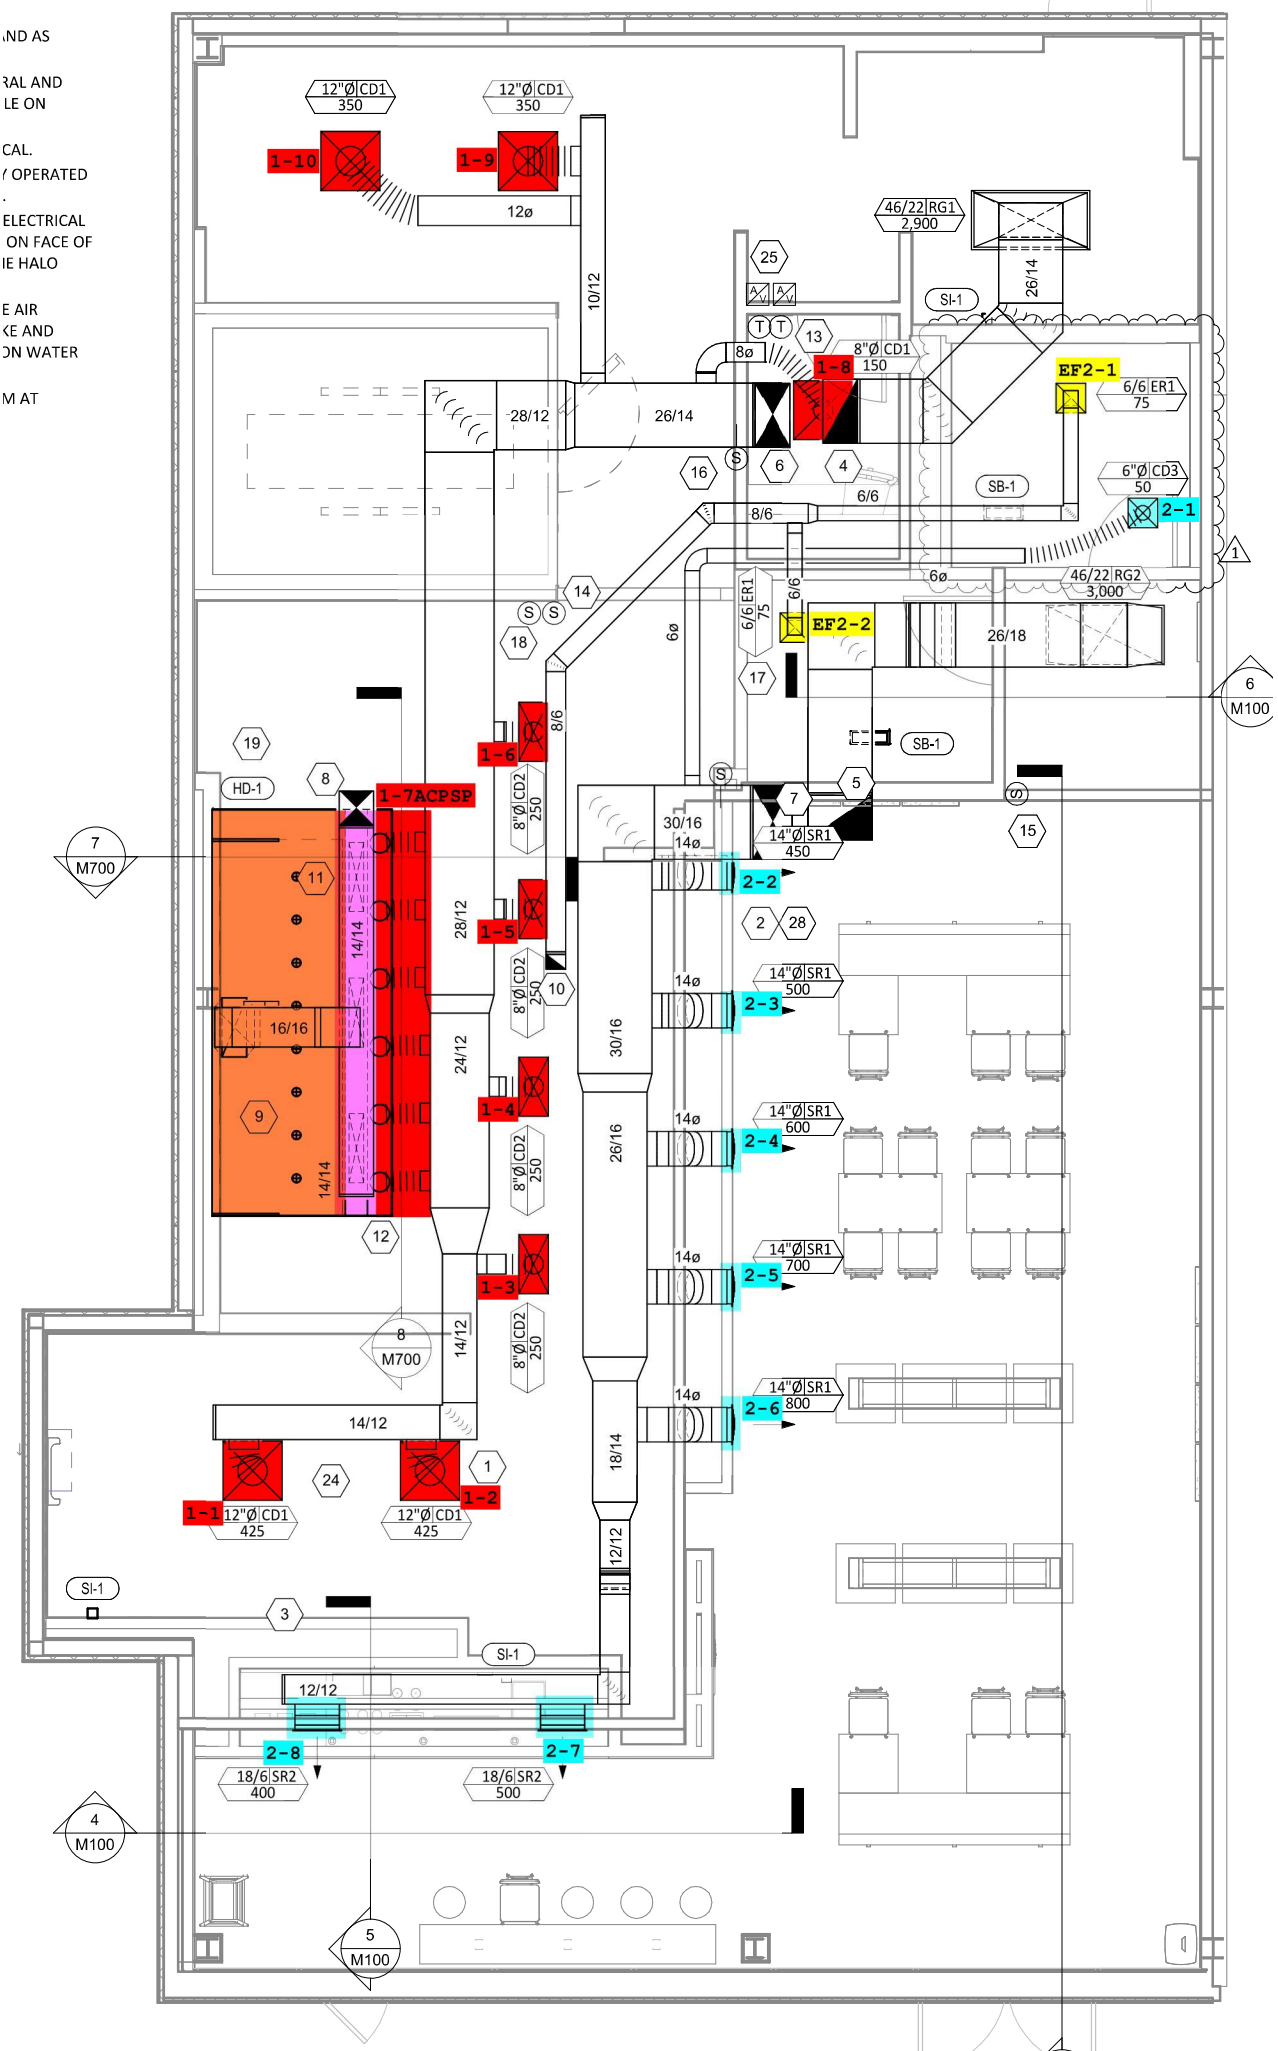
M AT