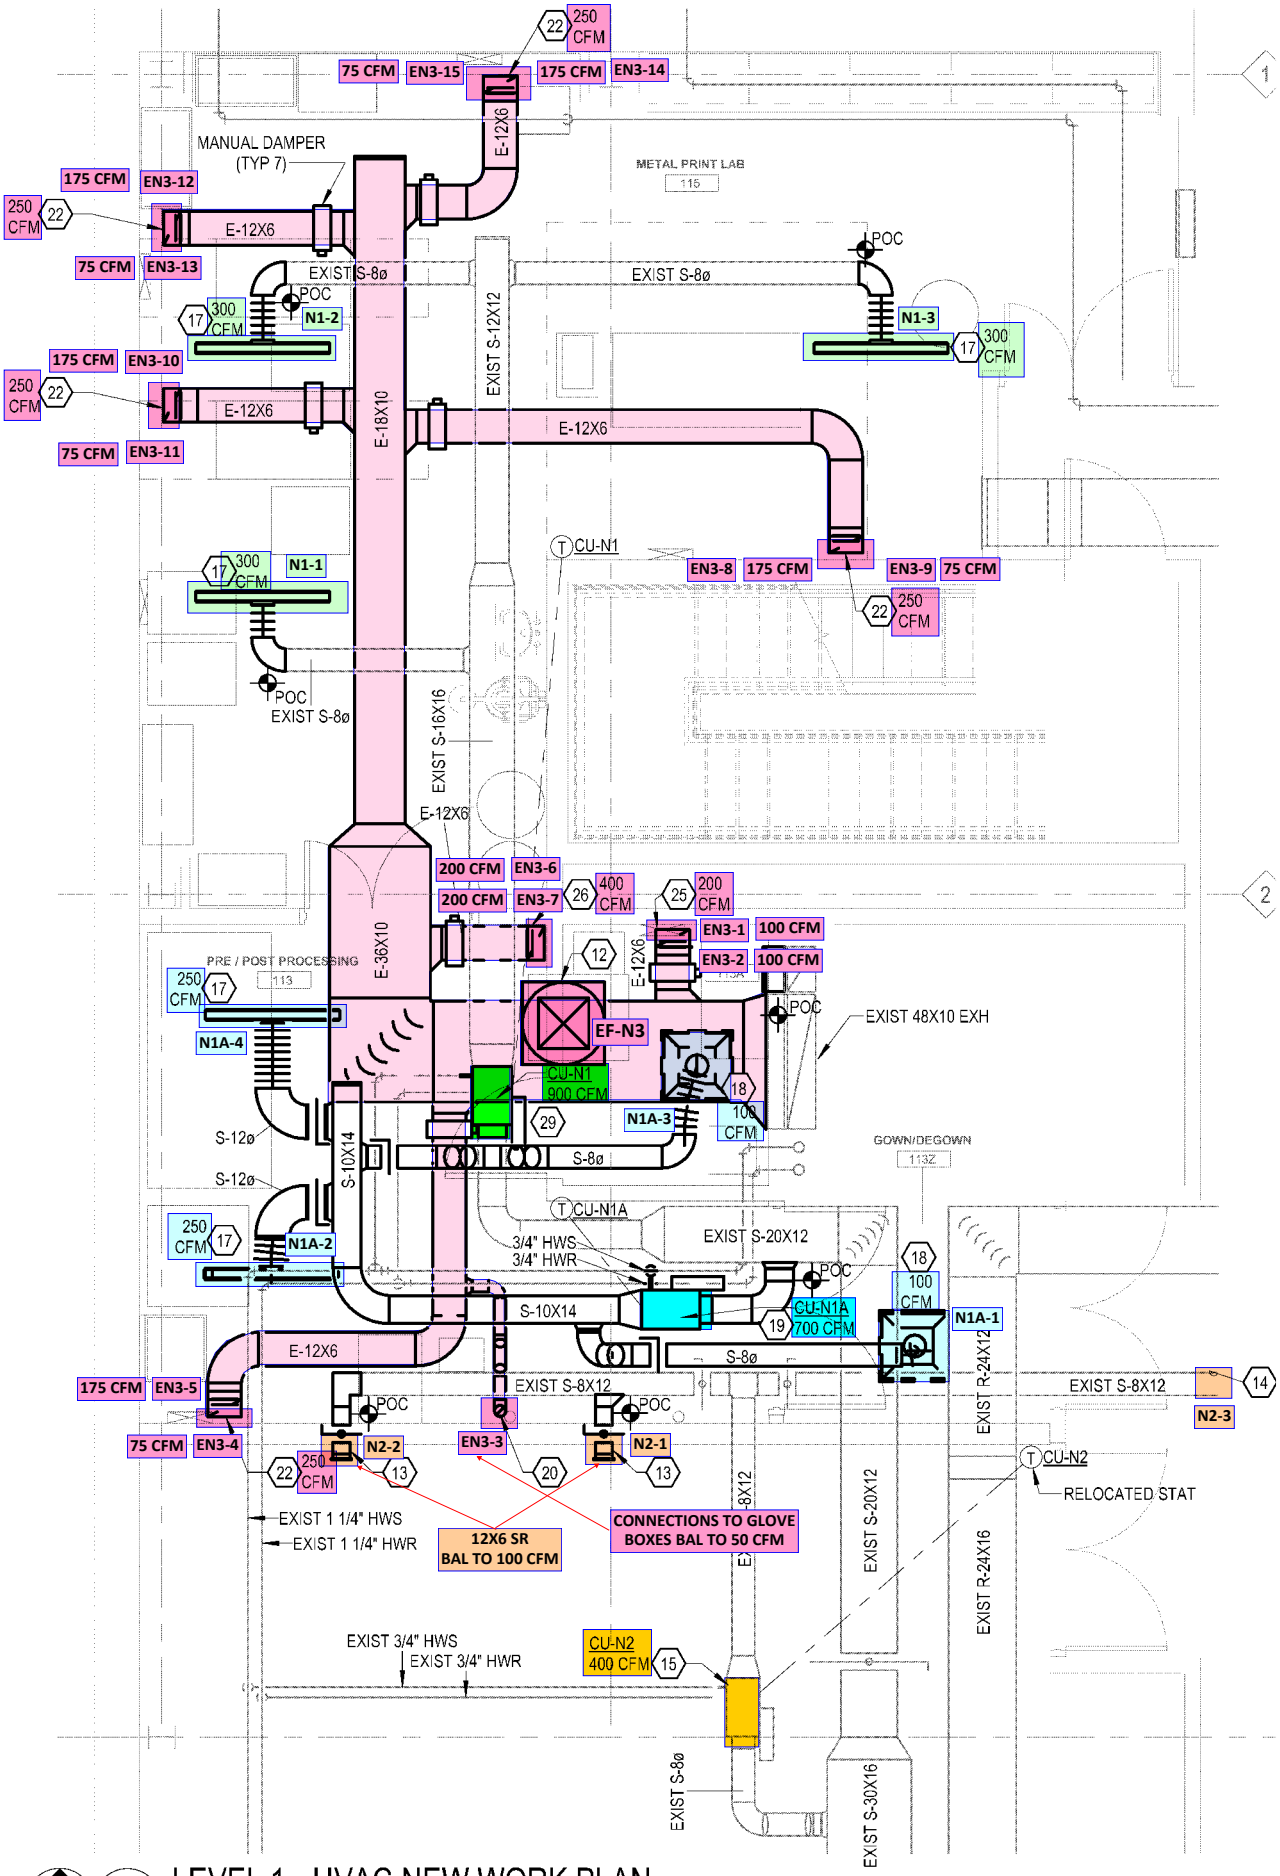

LEVEL 1 - HVAC NEW WORK PLAN

N 2 M101