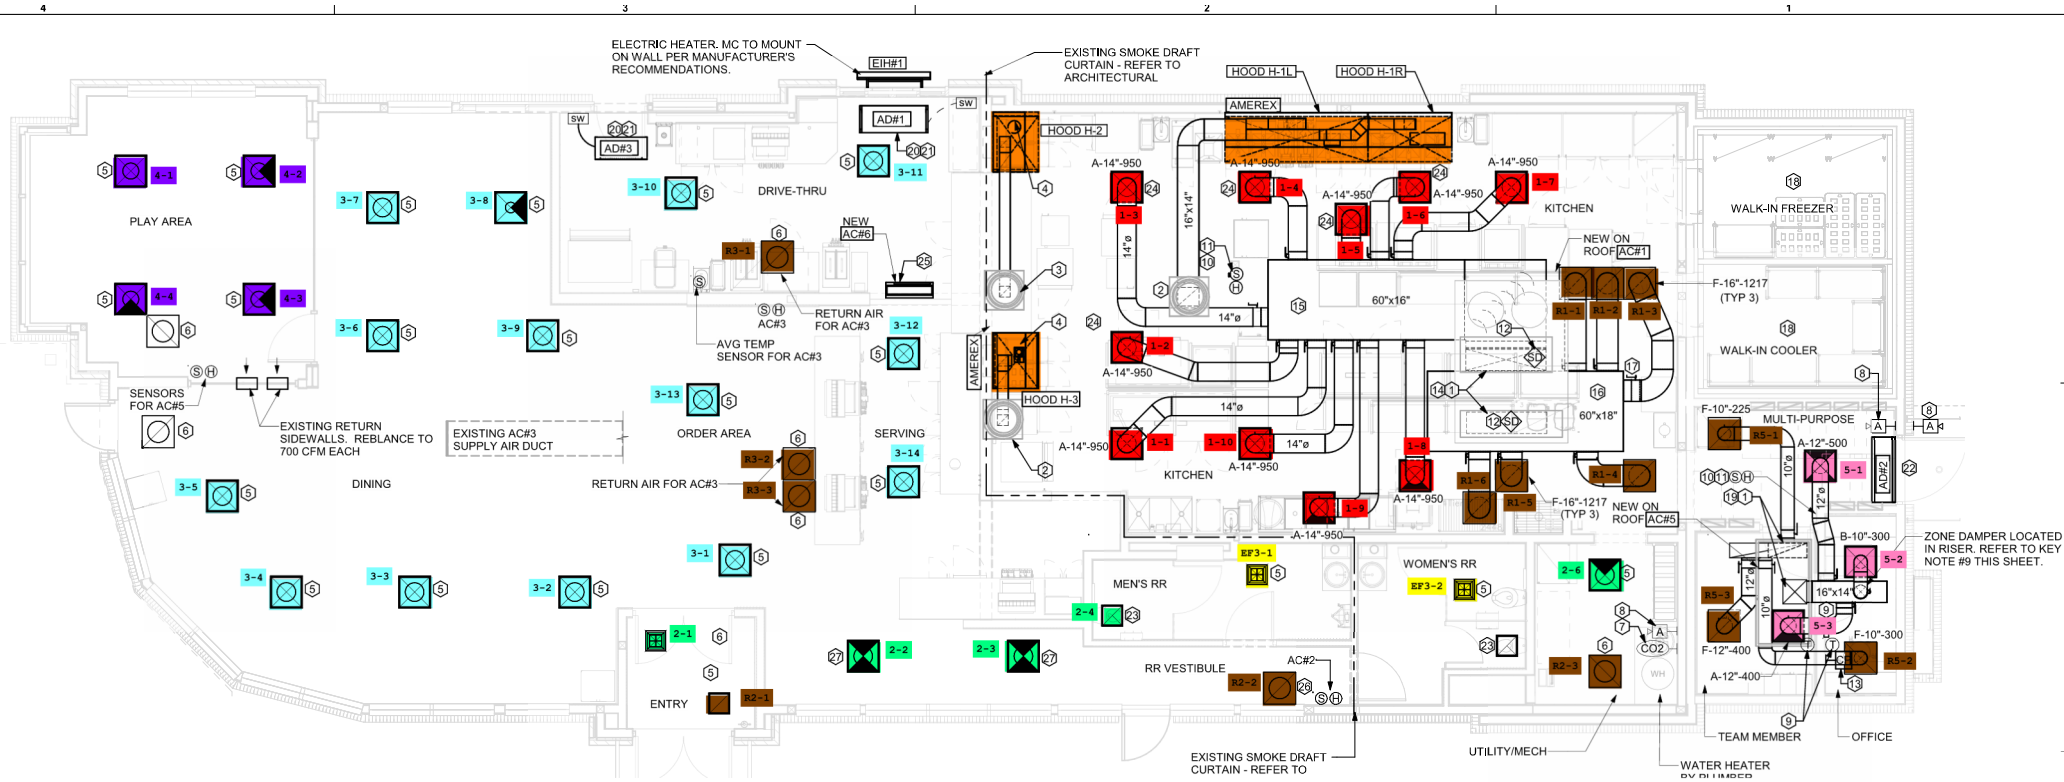
ELECTRIC HEATER. MC TO MOUNT ON WALL PER MANUFACTURER'S RECOMMENDATIONS.
EIH#1
EXISTING SMOKE DRAFT CURTAIN - REFER TO ARCHITECTURAL
HOOD H-1L
HOOD H-1R
AMEREX
HOOD H-2
HOOD H-3
AD#1
AD#3
AD#2
SW
PLAY AREA
DRIVE-THRU
NEW AC#6
RETURN AIR FOR AC#3
AC#3
AVG TEMP SENSOR FOR AC#3
SENSORS FOR AC#5
EXISTING RETURN SIDEWALLS. REBLANCE TO 700 CFM EACH
EXISTING AC#3 SUPPLY AIR DUCT
DINING
ORDER AREA
SERVING
RETURN AIR FOR AC#3
KITCHEN
NEW ON ROOF AC#1
NEW ON ROOF AC#5
F-16"-1217 (TYP 3)
WALK-IN FREEZER
WALK-IN COOLER
MULTI-PURPOSE
ZONE DAMPER LOCATED IN RISER. REFER TO KEY NOTE #9 THIS SHEET.
MEN'S RR
WOMEN'S RR
RR VESTIBULE
ENTRY
AC#2
EXISTING SMOKE DRAFT CURTAIN - REFER TO
UTILITY/MECH
WATER HEATER
TEAM MEMBER
OFFICE