EAL DELIVERY CANOPY.
EE ARCHITECTURAL.

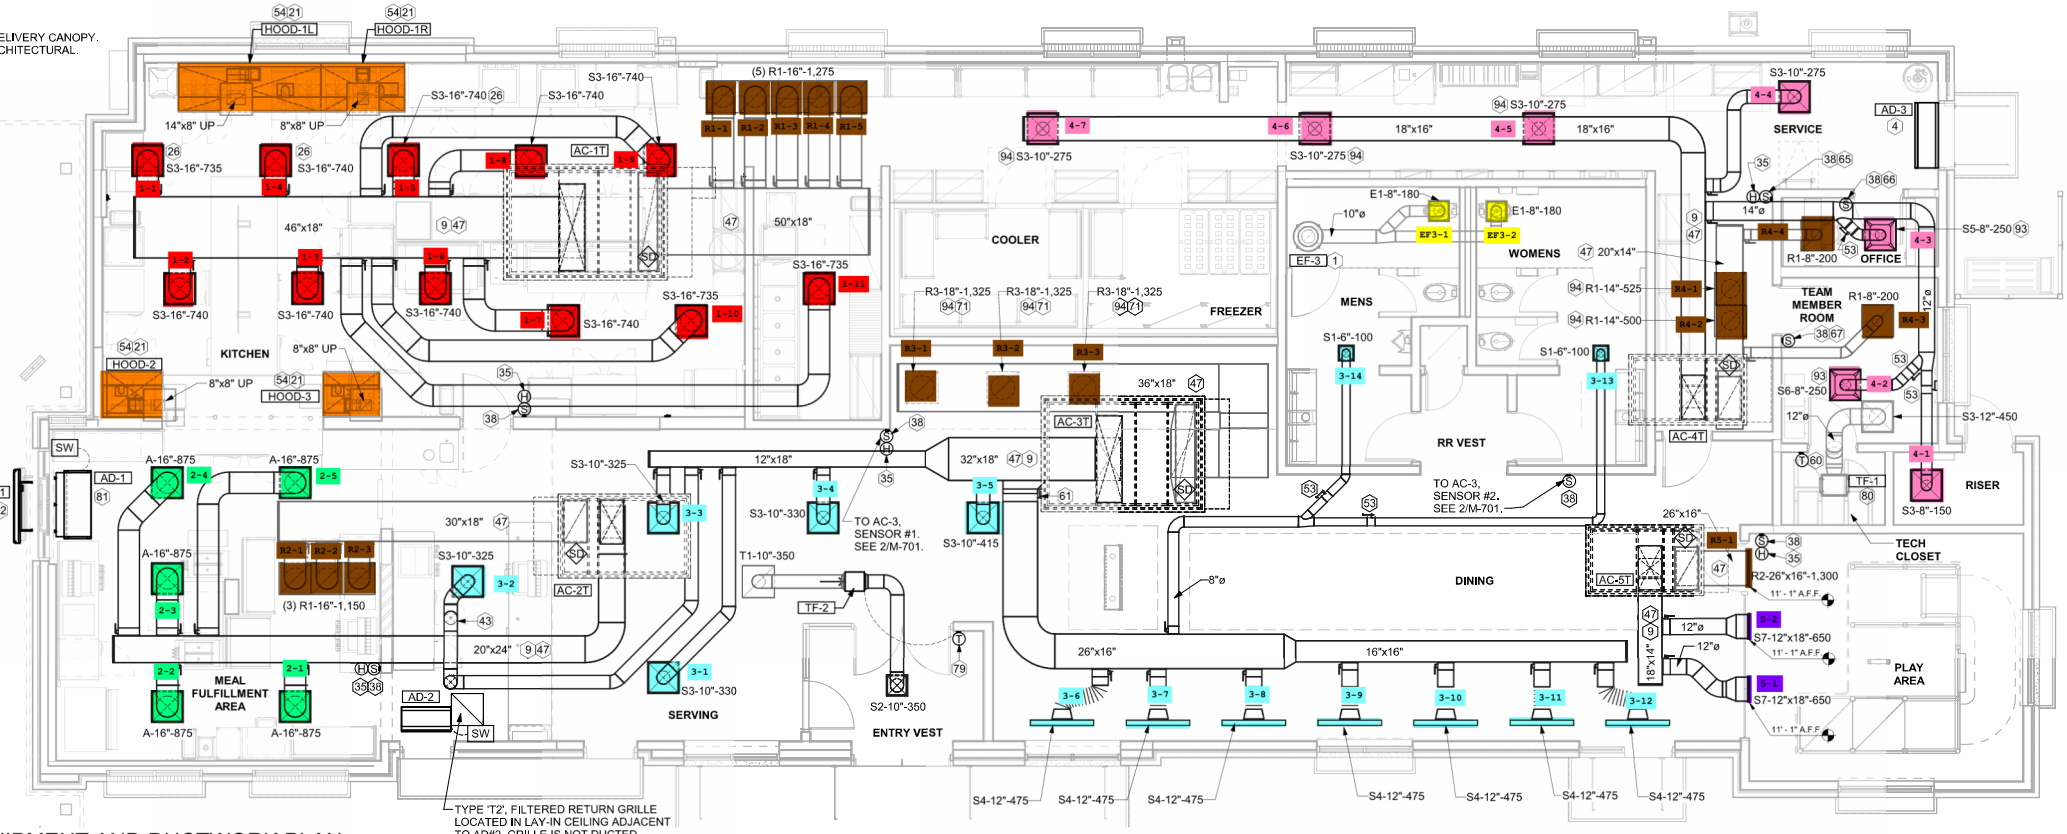

EQUIPMENT AND DUCTWORK PLAN