COPYRIGHT RESERVED BY WSA STUDIO. THIS DRAWING AND THE IDEAS EXPRESSED HEREIN ARE AND SHALL REMAIN THE SOLE PROPERTY OF WSA STUDIO, AND ARE NOT TO BE USED IN WHOLE OR IN PART, FOR ANY OTHER PURPOSES, OR BY ANY OTHER PARTIES, THAN THOSE PROPERLY AUTHORIZED BY CONTRACT, WITHOUT THE SPECIFIC WRITTEN AUTHORIZATION BY WSA STUDIO.

7/13/2023 2:56:35 PM

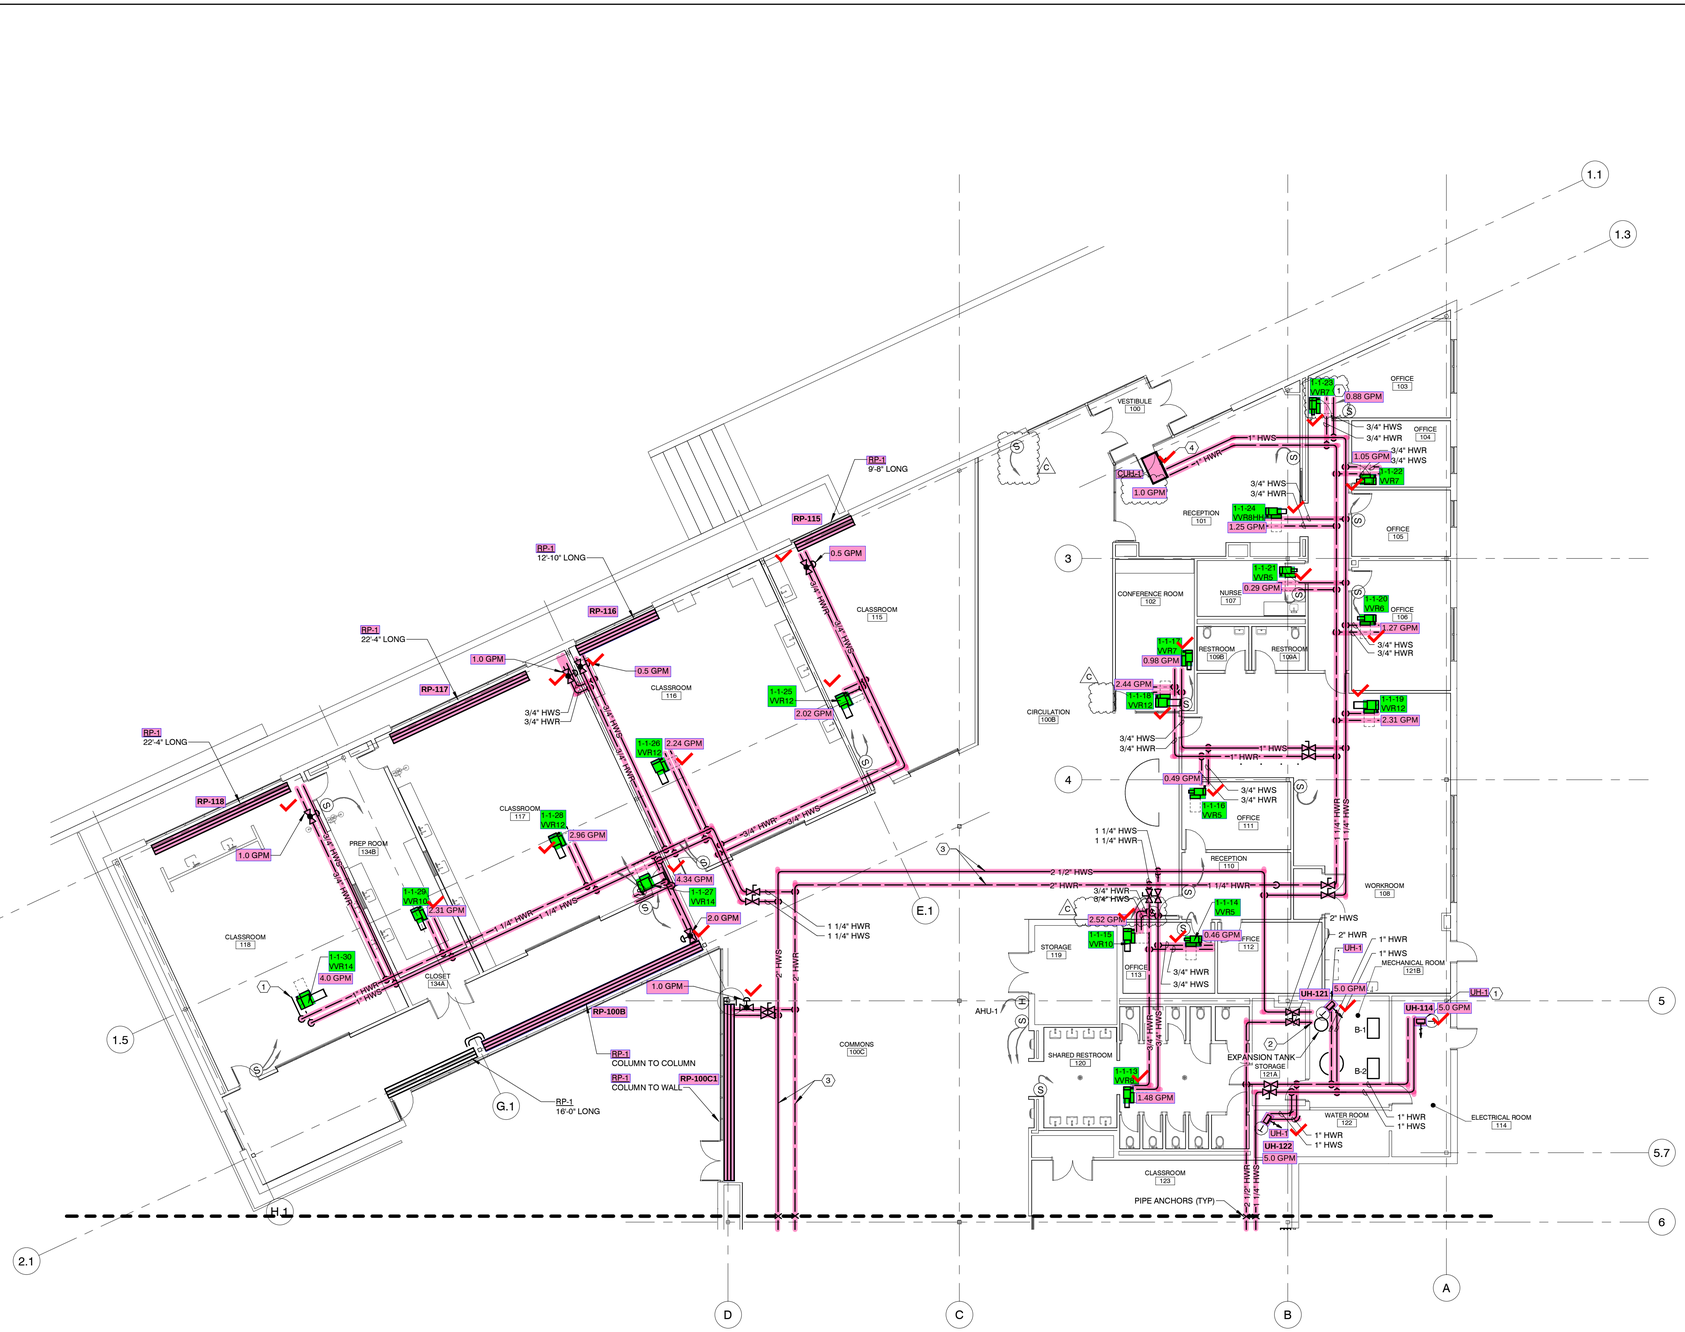

1 **LEVEL 1 MECHANICAL PIPING - AREA A**
SCALE: 3/32" = 1'-0"

GENERAL NOTES

1. ALL PIPING IN EXPOSED AREAS TO BE CLEANED AND PREPPED FOR PAINTING. PAINTING TO BE DONE BY GENERAL CONTRACTOR.

CODED NOTES

1. PROVIDE BOX WITH 3-WAY CONTROL VALVE. REFER TO PIPING DIAGRAM ON SHEET M801.
2. HWS & HWR TO MECHANICAL ROOM. SEE PIPING SCHEMATIC ON SHEET M802 FOR CONTINUATION.
3. RUN PIPE IN JOIST SPACE.
4. CUH SENSOR TO BE MOUNTED IN RETURN DUCT.

WSA
902 S. FRONT STREET
COLUMBUS, OH 43206
614.824.1633

HAWA engineers

EDGE PLANNING LANDSCAPE ARCHITECTURE URBAN DESIGN

Jezerinac Geers Structural Engineering

MARKER

GLOBAL IMPACT STEM ACADEMY

GISA - UPPER CAMPUS

PROJECT ADDRESS

570 E. Leffel Ln,
Springfield, OH
45505

C	07/13/2023	ADDENDUM C

PERMIT SET

DATE PRINTED
23 JUNE 2023

PROJECT NUMBER
202291.00

DRAWN BY:	HAWA	CHECKED BY:	HAWA

LEVEL 1 MECHANICAL PIPING PLAN - AREA A

M150

HAWA engineers
HAWA Incorporated
980 OLD HENDERSON ROAD
COLUMBUS,OHIO 43220, 614-451-1711
4055 EXECUTIVE PARK DRIVE, SUITE 420
CINCINNATI,OHIO 45241, 513-771-6640

HAWA PROJECT No.	DRAWN BY
22124	TSK
DESIGNED BY	CHECKED BY
J.J. PORTER, P.E.	NBH

KEY PLAN
SCALE: NTS

COPYRIGHT RESERVED BY WSA STUDIO. THIS DRAWING AND THE IDEAS EXPRESSED HEREIN ARE AND SHALL REMAIN THE SOLE PROPERTY OF WSA STUDIO, AND ARE NOT TO BE USED IN WHOLE OR IN PART, FOR ANY OTHER PURPOSES, OR BY ANY OTHER PARTIES, THAN THOSE PROPERLY AUTHORIZED BY CONTRACT, WITHOUT THE SPECIFIC WRITTEN AUTHORIZATION BY WSA STUDIO.

7/13/2023 2:56:45 PM

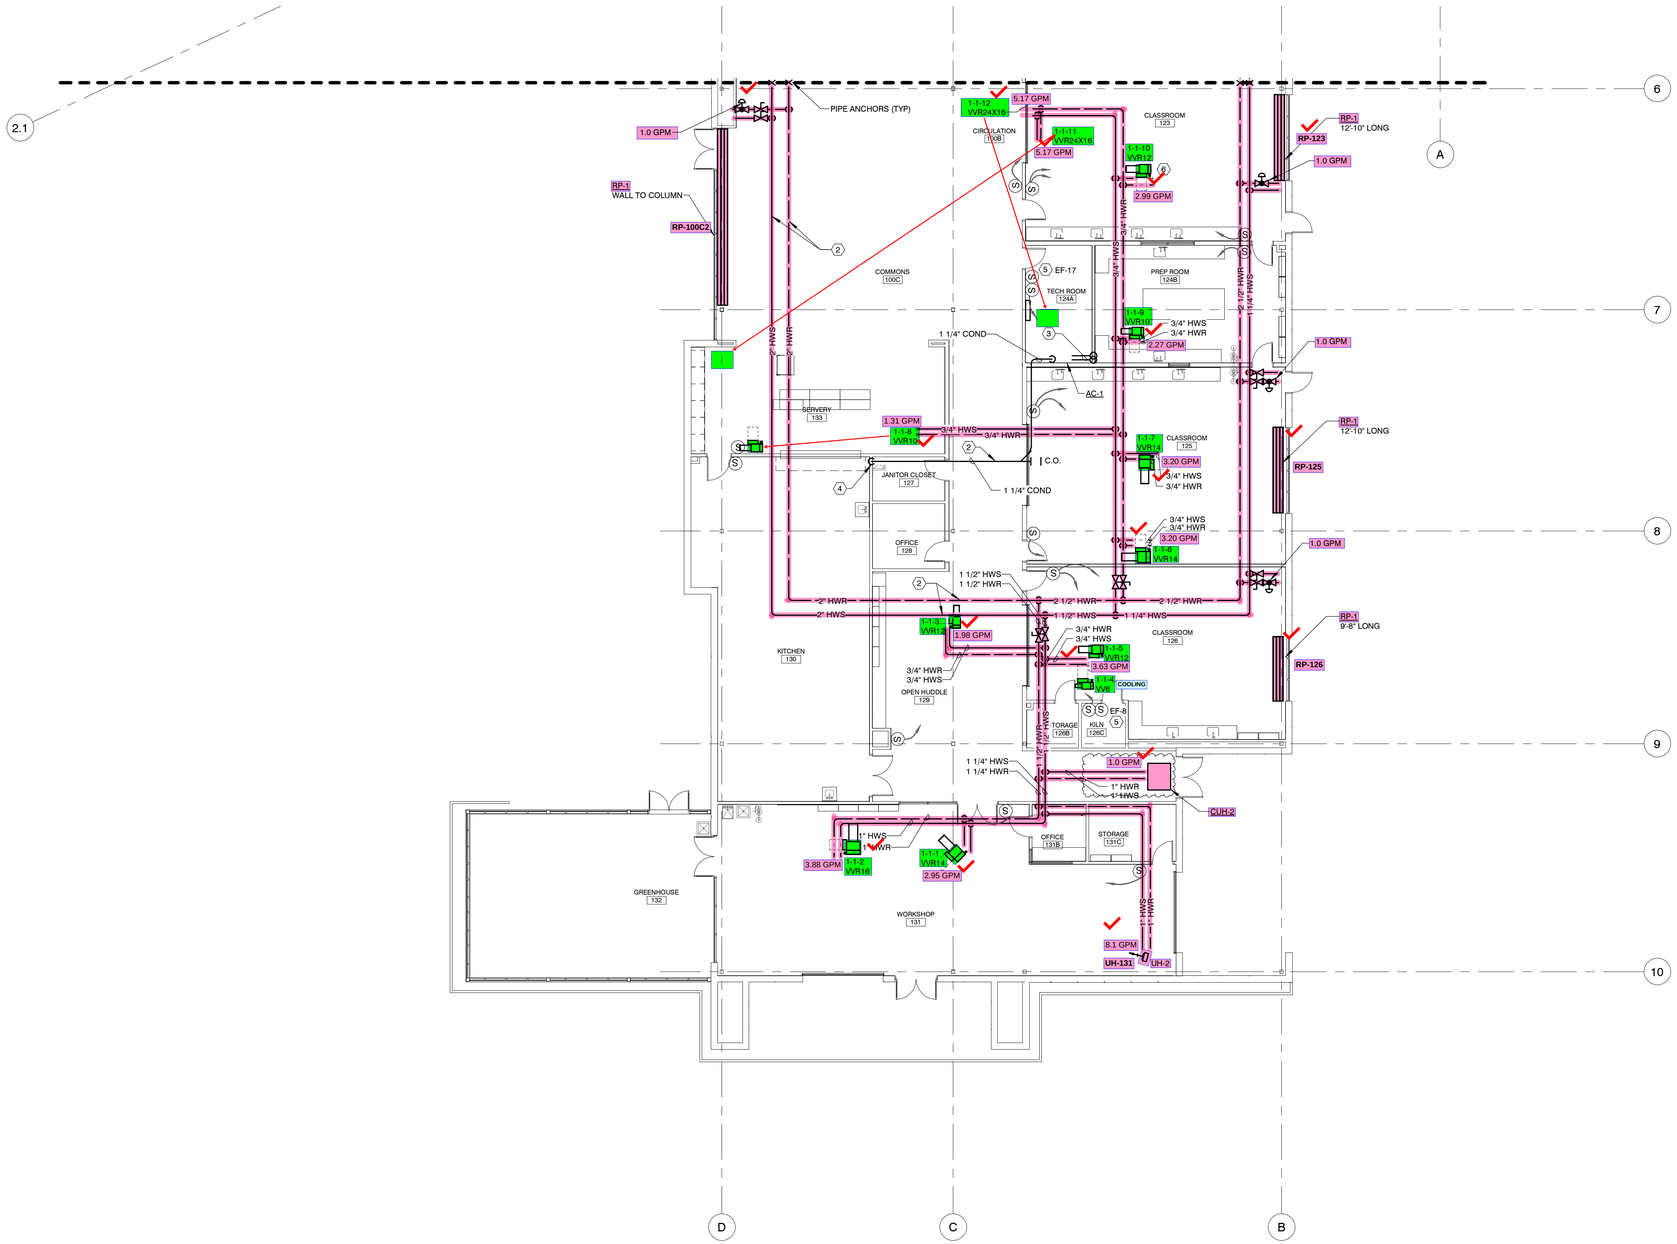

1 **LEVEL 1 MECHANICAL PIPING - AREA B**
SCALE: 3/32" = 1'-0"

GENERAL NOTES

1. ALL PIPING IN EXPOSED AREAS TO BE CLEANED AND PREPPED FOR PAINTING. PAINTING TO BE DONE BY GENERAL CONTRACTOR.

CODED NOTES

1. PROVIDE BOX WITH 3-WAY CONTROL VALVE. REFER TO PIPING DIAGRAM ON SHEET M801.
2. RUN PIPE IN JOIST SPACE.
3. EXTEND REFRIGERANT AND LIQUID SUCTION LINES TO CONDENSING UNIT SHOWN ON ROOF PLAN M201. PIPE SIZE PER MANUFACTURERS RECOMMENDATION.
4. 1 1/4" D TO JANITORS RECEPTOR.
5. TEMPERATURE SENSOR INTERLOCKED WITH EXHAUST FAN.

WSA
982 S. FRONT STREET
COLUMBUS, OH 43206
614.824.1633

HAWA engineers

EDGE PLANNING LANDSCAPE ARCHITECTURE URBAN DESIGN

Jezerinac Geers
Structural Engineering

MARKER

GLOBAL IMPACT STEM ACADEMY

GISA - UPPER CAMPUS

PROJECT ADDRESS

570 E. Leffel Ln,
Springfield, OH
45505

C	07/13/2023	ADDENDUM C

PERMIT SET

DATE PRINTED
23 JUNE 2023

PROJECT NUMBER
202291.00

DRAWN BY: HAWA | **CHECKED BY:** HAWA

LEVEL 1 MECHANICAL PIPING PLAN - AREA B

M151

HAWA engineers
HAWA Incorporated
980 OLD HENDERSON ROAD
COLUMBUS,OHIO 43220, 614-451-1711
4055 EXECUTIVE PARK DRIVE, SUITE 420
CINCINNATI,OHIO 45241, 513-771-6640

HAWA PROJECT No. 22124	DRAWN BY TSK
DESIGNED BY J.J. PORTER, P.E.	CHECKED BY NBH

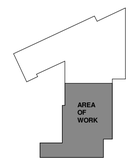

N **KEY PLAN**
SCALE: NTS