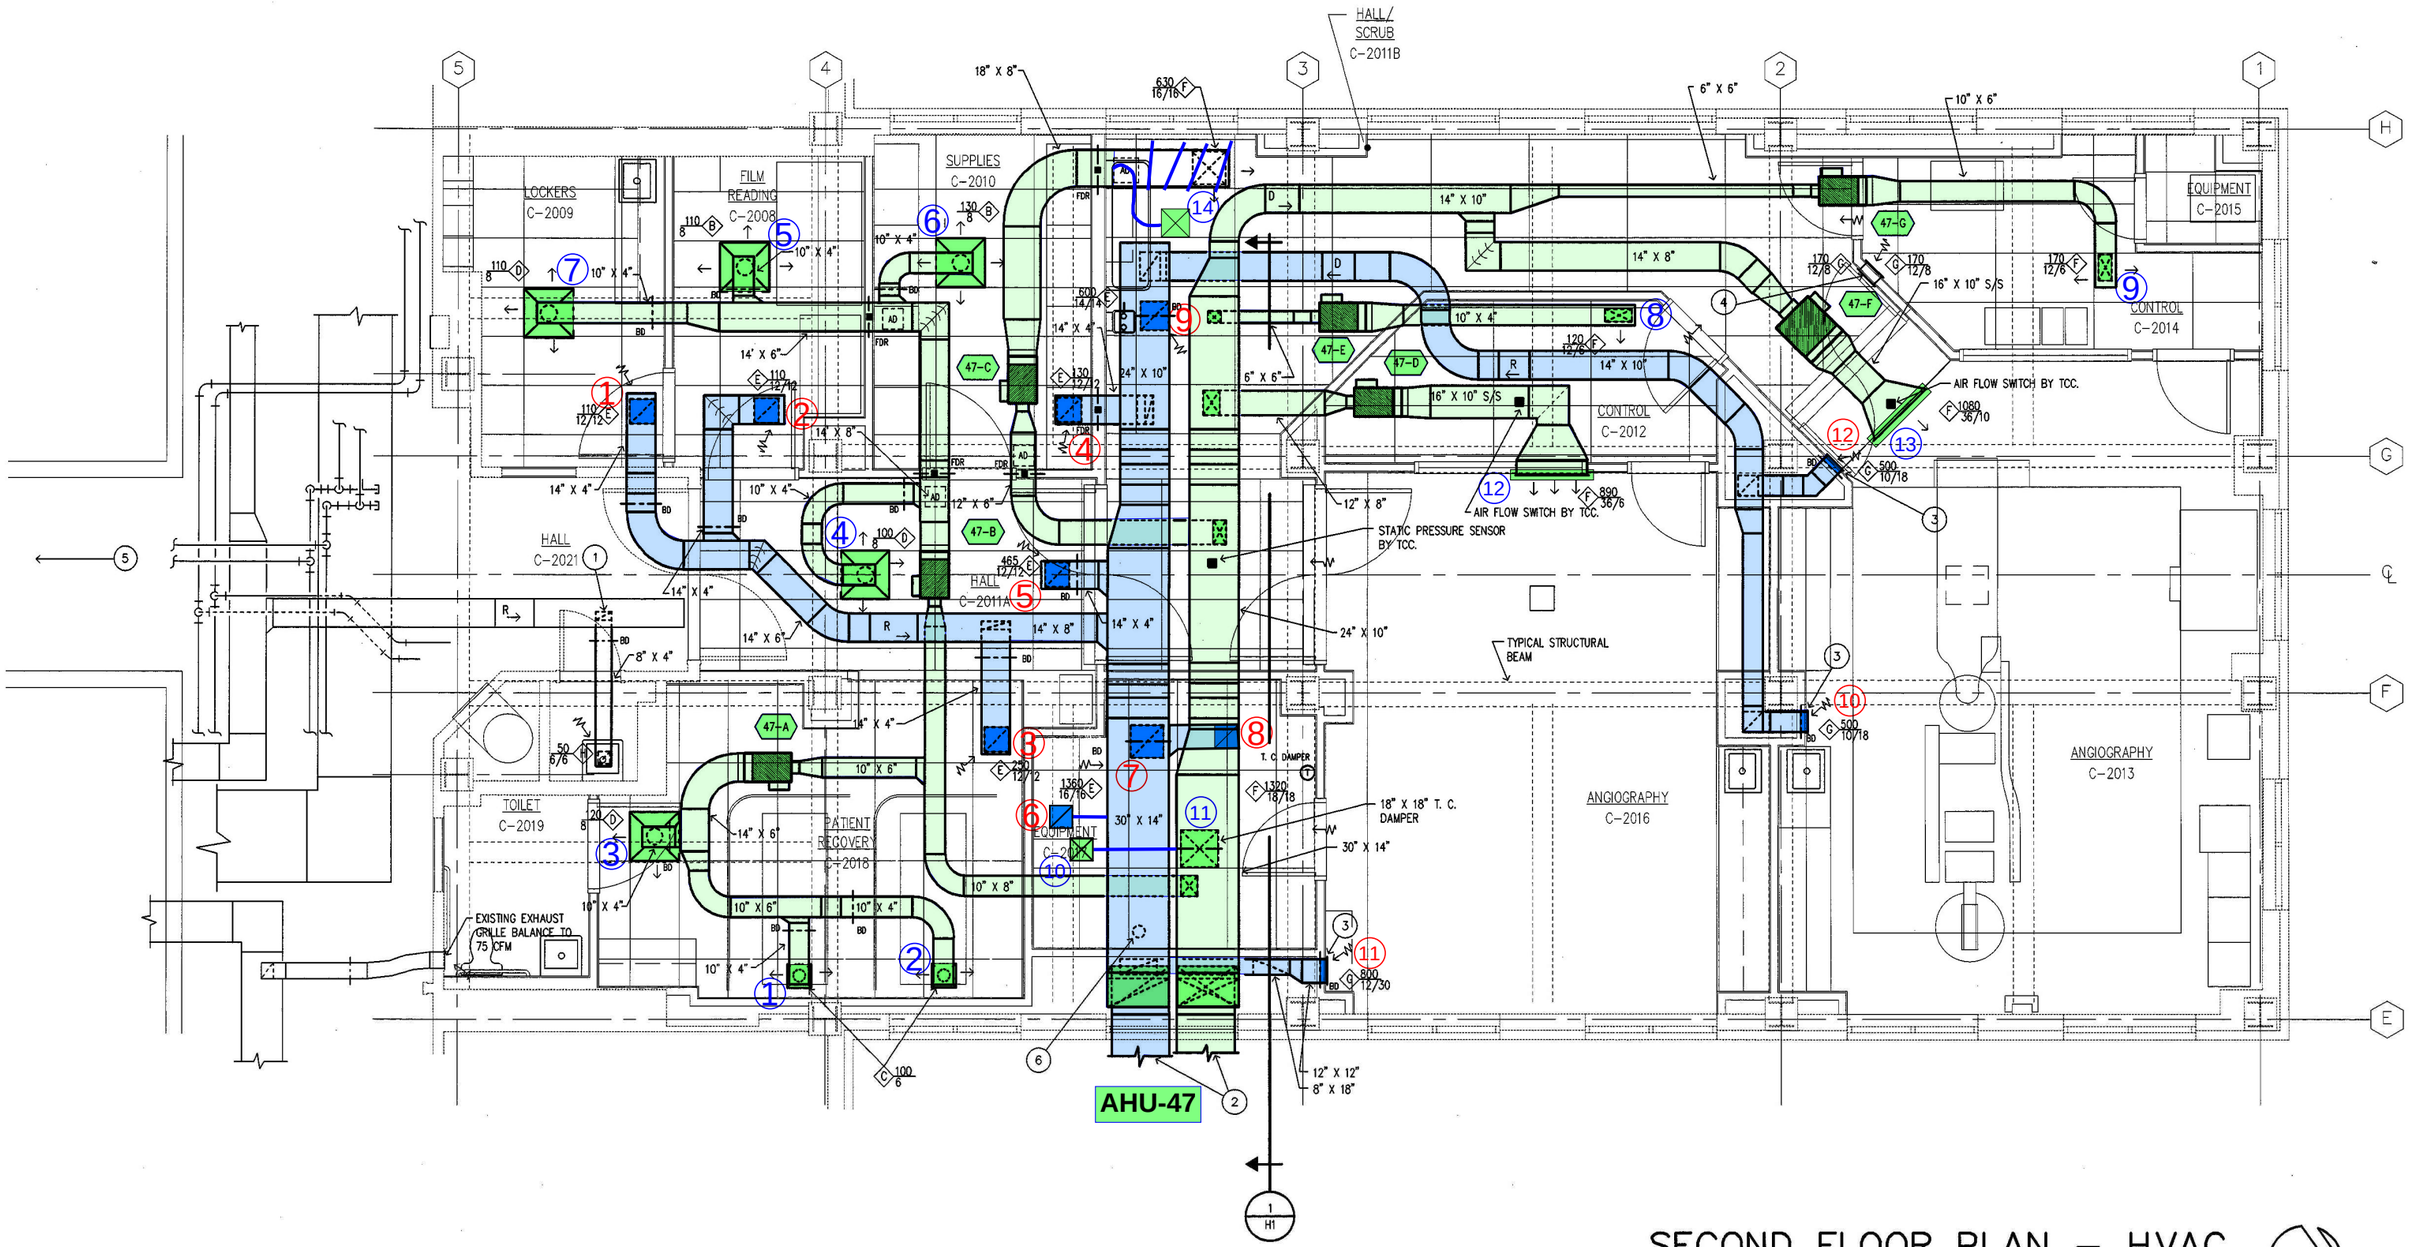

SECOND FLOOR PLAN – HVAC

SCALE: 1/4" = 1'-0"