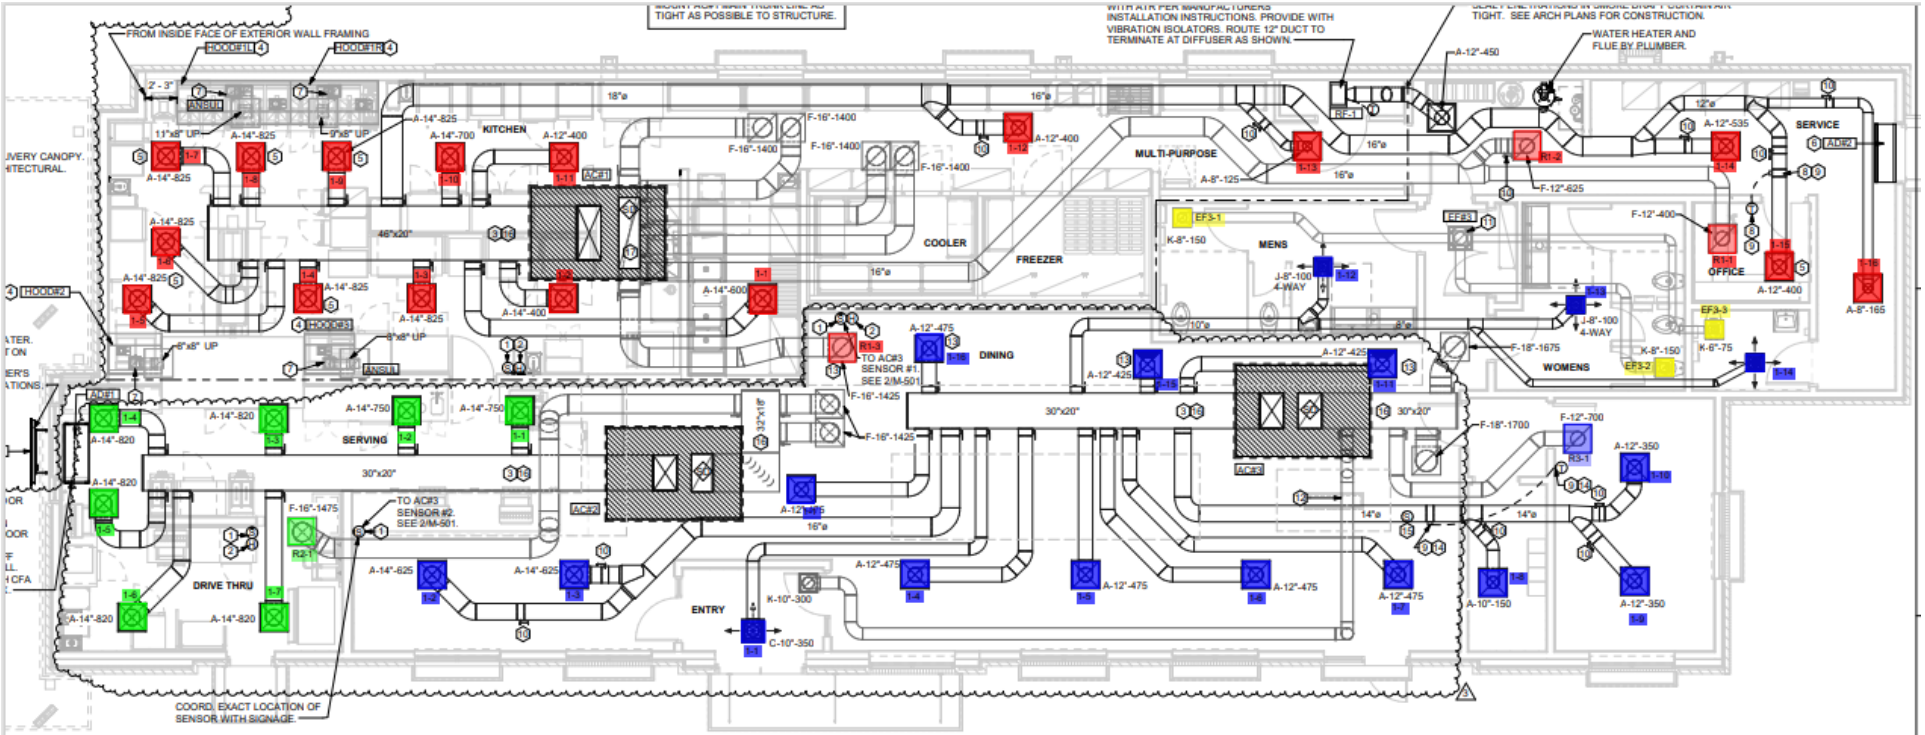
FROM INSIDE FACE OF EXTERIOR WALL FRAMING
HOOD#1L
HOOD#1R
KITCHEN
COOLER
FREEZER
MULTI-PURPOSE
MENS
WOMENS
SERVICE
OFFICE
DINING
SERVING
DRIVE THRU
ENTRY
AC#1
AC#2
AC#3
TO AC#3 SENSOR #1. SEE 2/M-501.
TO AC#3 SENSOR #2. SEE 2/M-501.
COORD. EXACT LOCATION OF SENSOR WITH SIGNAGE.
WATER HEATER AND FLUE BY PLUMBER.
CHANICAL FLOOR PLAN