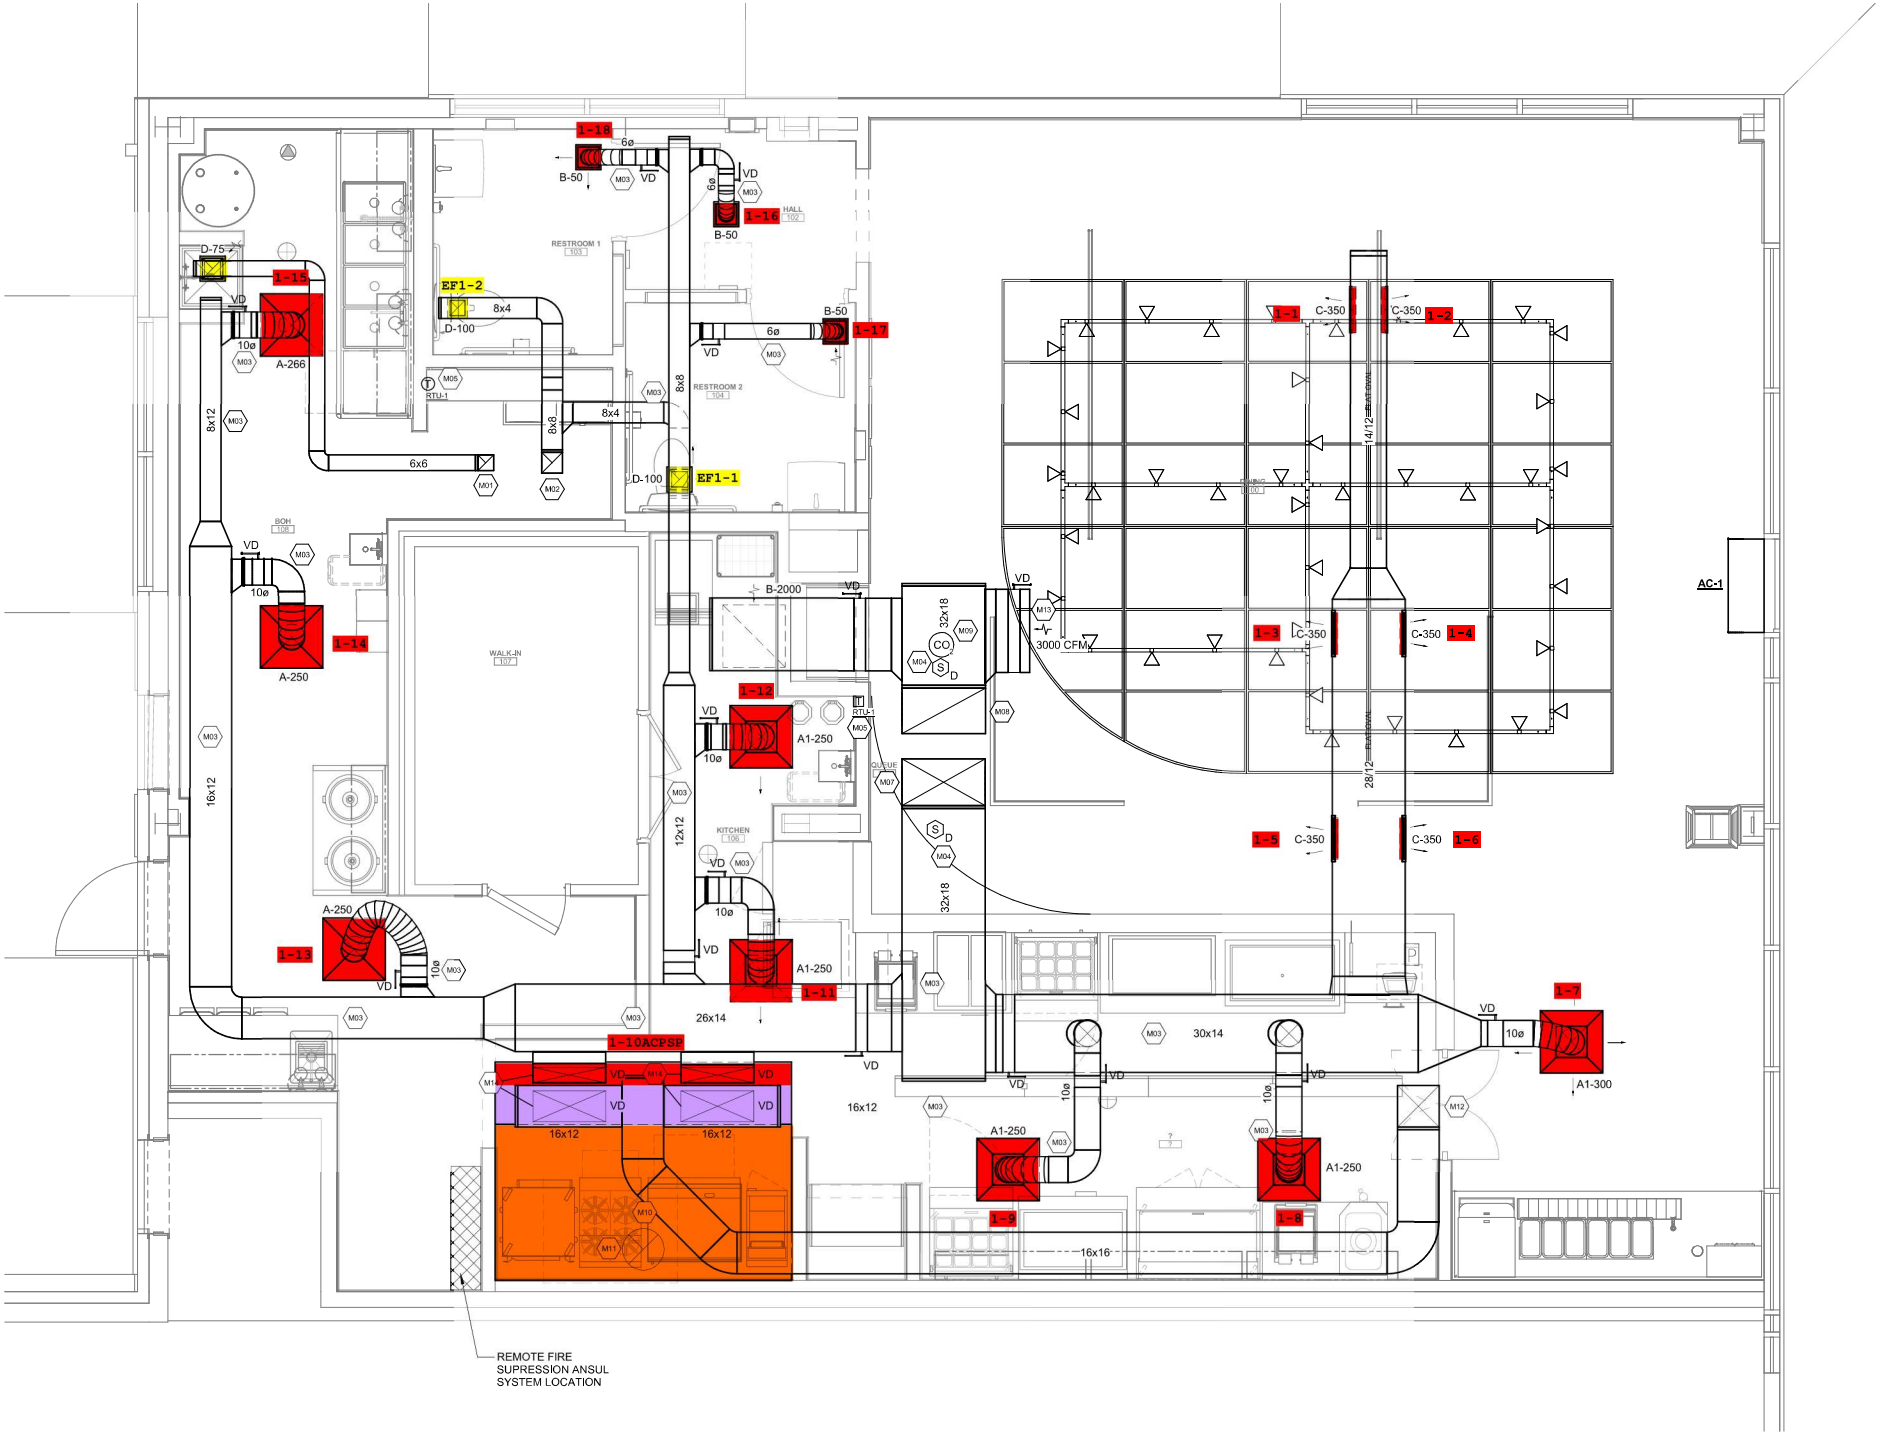

1 FIRST FLOOR MECHANICAL DUCT PLAN

3/8" = 1'-0"