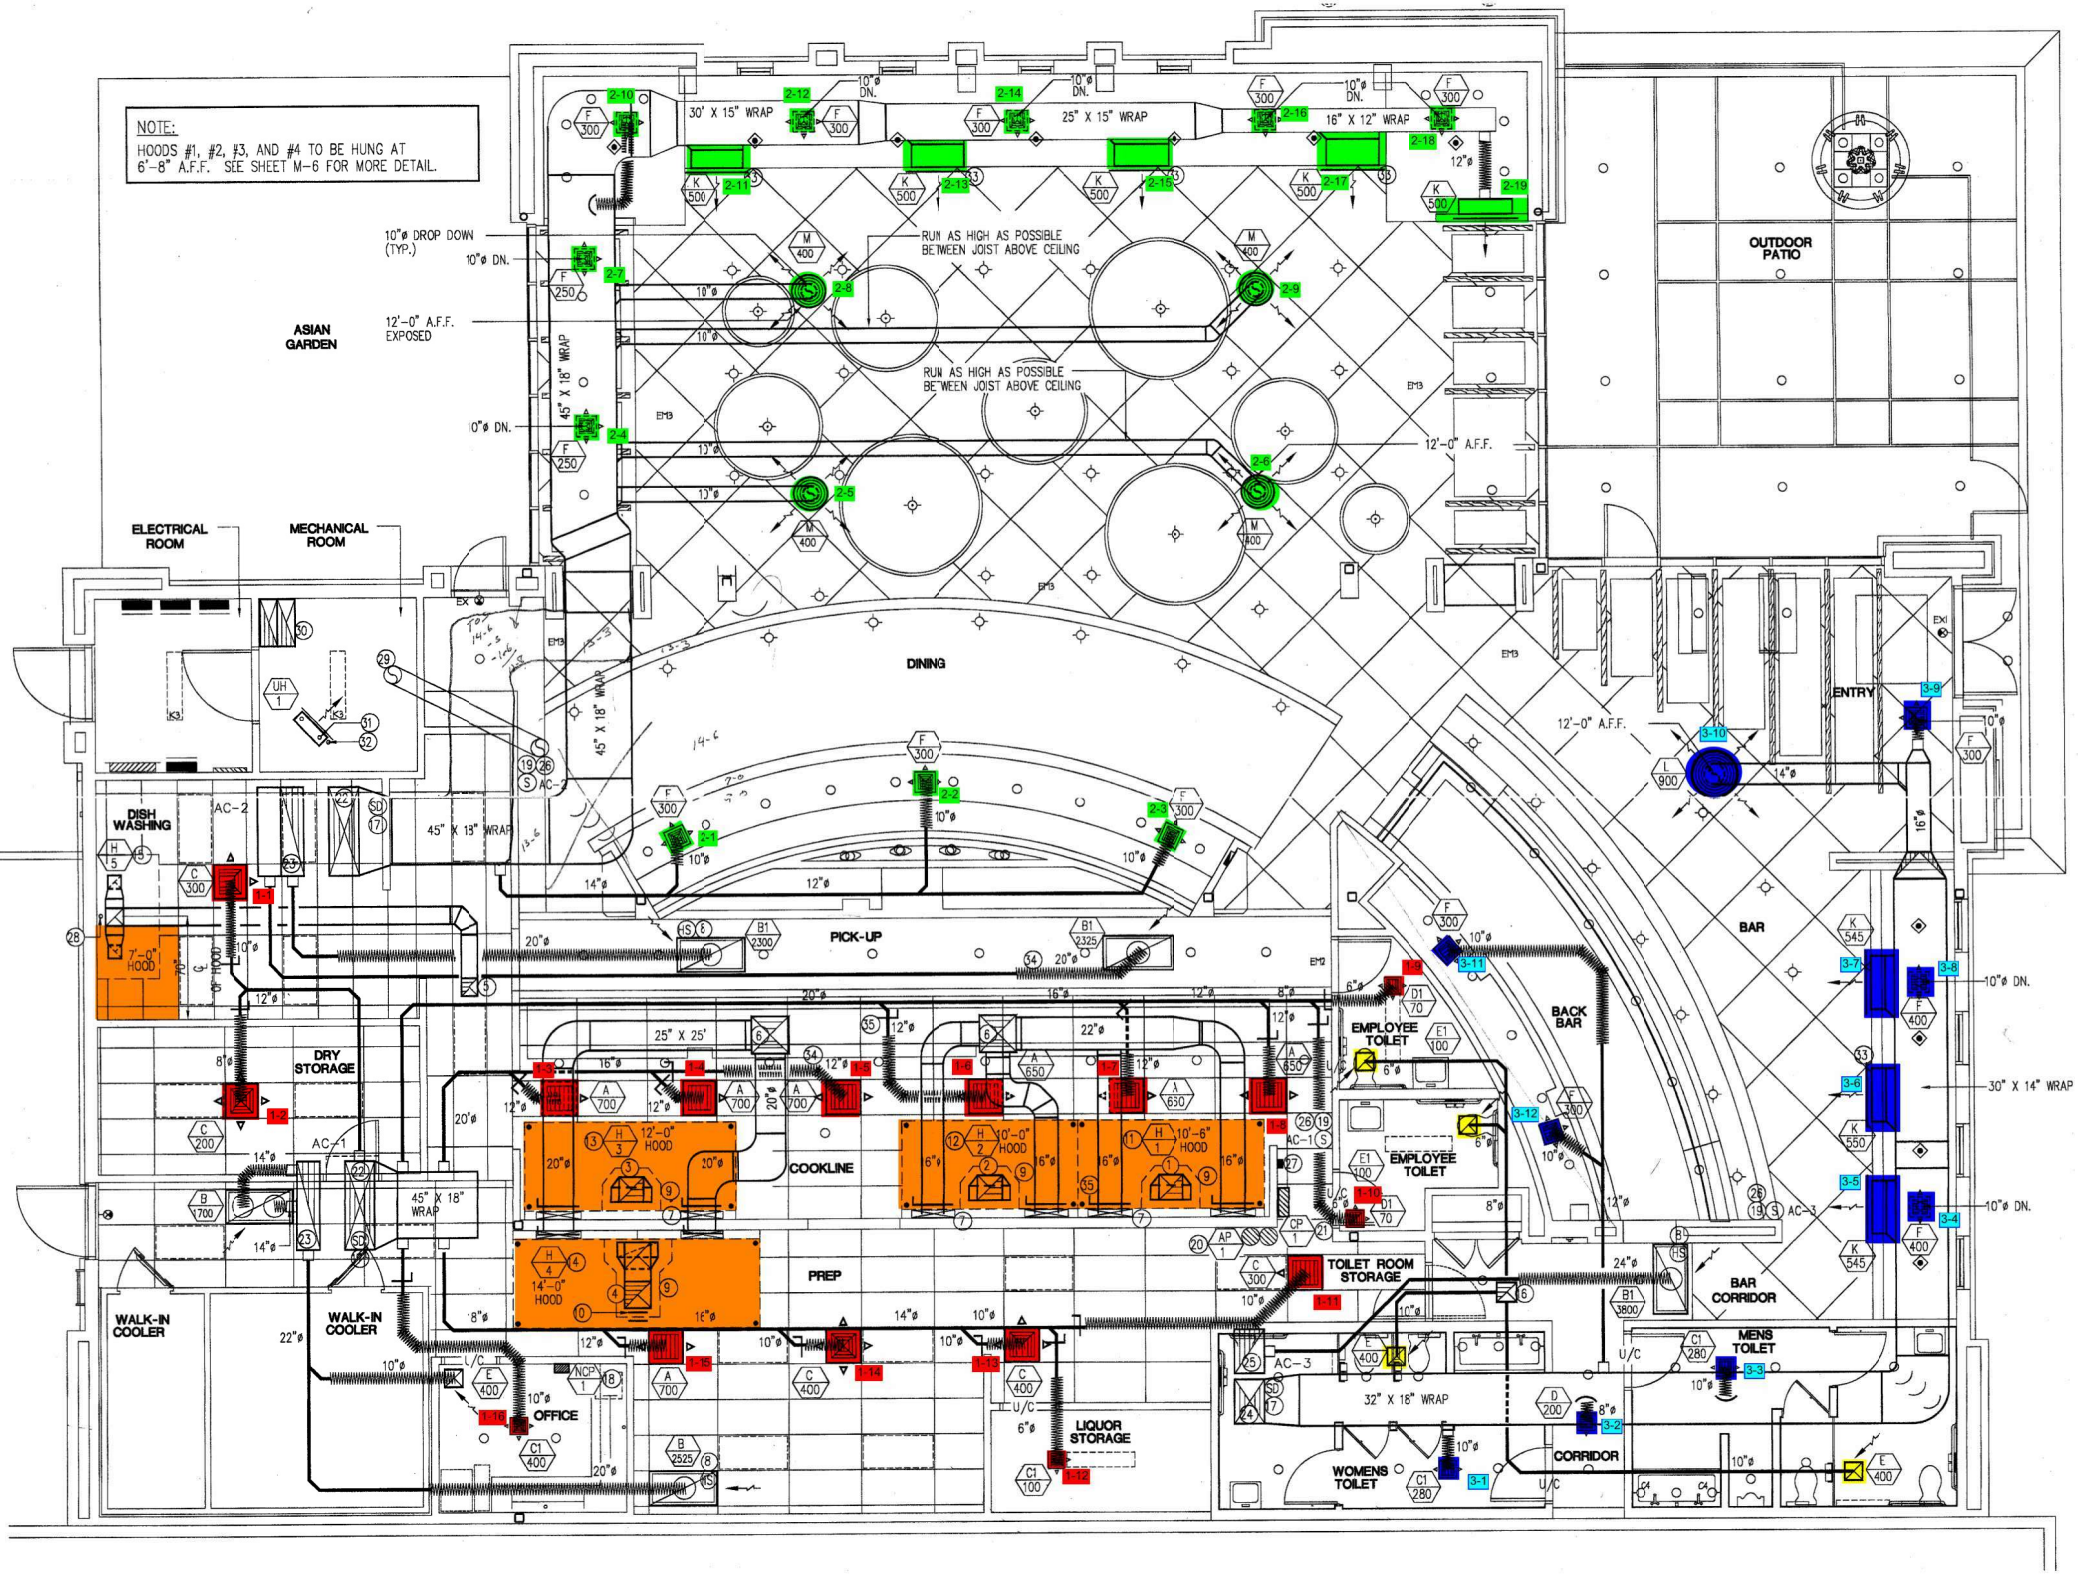
NOTE:
HOODS #1, #2, #3, AND #4 TO BE HUNG AT 6'-8" A.F.F. SEE SHEET M-6 FOR MORE DETAIL.
30' X 15" WRAP
25" X 15" WRAP
16" X 12" WRAP
10"ø DROP DOWN (TYP.)
10"ø DN.
12'-0" A.F.F. EXPOSED
ASIAN GARDEN
RUN AS HIGH AS POSSIBLE BETWEEN JOIST ABOVE CEILING
45" X 18" WRAP
12'-0" A.F.F.
OUTDOOR PATIO
ELECTRICAL ROOM
MECHANICAL ROOM
DINING
ENTRY
DISH WASHING
45" X 18" WRAP
PICK-UP
BAR
BACK BAR
EMPLOYEE TOILET
DRY STORAGE
25" X 25'
22"ø
COOKLINE
PREP
TOILET ROOM STORAGE
BAR CORRIDOR
MENS TOILET
WALK-IN COOLER
WALK-IN COOLER
OFFICE
LIQUOR STORAGE
32" X 18" WRAP
CORRIDOR
WOMENS TOILET
30" X 14" WRAP
7'-0" HOOD
12'-0" HOOD
10'-0" HOOD
10'-6" HOOD
14'-0" HOOD