MIDITY SENSORS
48" AFF
TECTOR
ATION
UP) DOWN (DN)
QUIPMENT
MANUAL DAMPER
LIGHTING TRACK
MOUNT DUCT AS HIGH AS TRUSS
OR LIGHTING TRACK WILL ALLOW
SUPPLY AIR DUCT

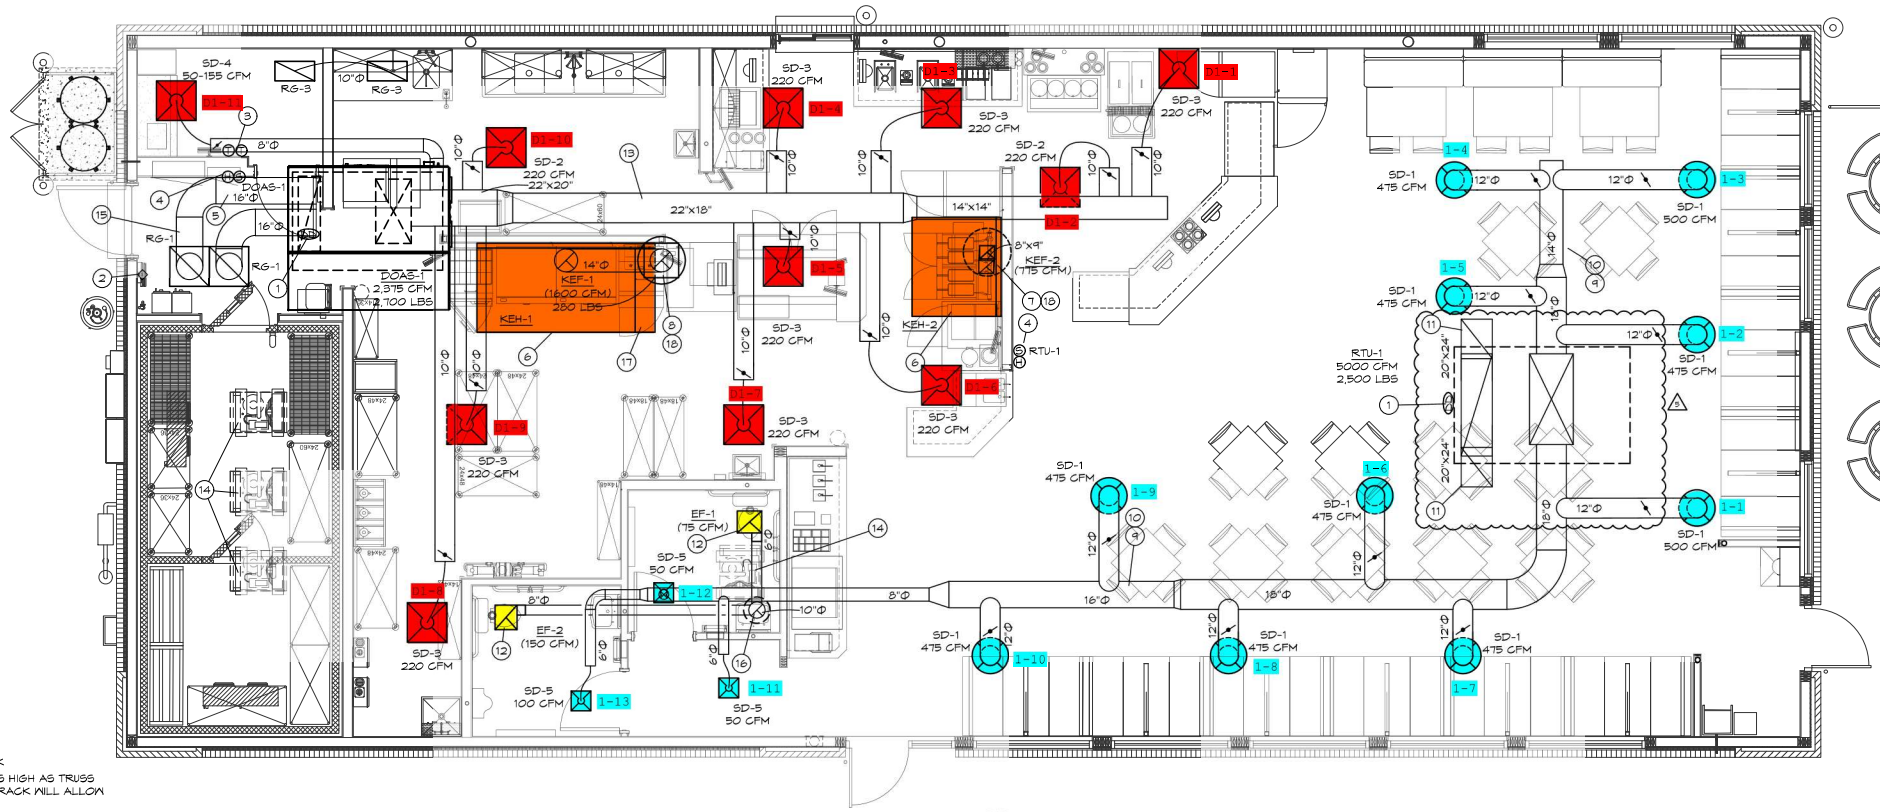

NORTH

MECHANICAL FLOOR PLAN

SCALE: 1/4" = 1'-0"