NOTE:

MC TO PERFORM THE FOLLOWING SERVICES/CHECKS ON EXISTING ROOFTOP AIR HANDLING UNITS OVER 10 T

1. REPLACE ALL SUCTION AND LIQUID LINE FILTER/DRIERS AT THE START OF THE PROJEC LEAVE OLD FILTERS IN THE SEASON FOUR FOR SESCO INSPECTION.
2. ALL COILS TO BE WASHED COMPLETELY.
3. REPLACE BELTS FOR SUPPLY FAN.
4. REPLACE ALL DOOR GASKETING.
5. RE-SEAL ALL EXTERIOR SEAMS WITH ALUMINUM SILICONE.
6. REPLACE ALL HI, LOW AND OIL PRESSURE CONTROLS AND ANY ASSOCIATED HOSE CONNECTIONS.
7. SYSTEM REFRIGERANT CHARGE IS TO BE EVALUATED.
8. REPLACE ANY AND ALL FUSES AS NECESSARY.
9. REPLACE ANY BURNT WIRING AS NEEDED.
10. COMPRESSORS AND CONDENSER FANS ARE TO BE EVALUATED BY SYSTEM.
11. CONTACTORS AND MOTOR STARTERS ARE TO BE EVALUATED.
12. GAS HEAT EXCHANGERS SHALL BE EVALUATED.
13. SUBMIT EVALUATIONS TO SESCO SPECIALIST.
14. WHERE IT IS REQUIRED TO REPLACE, CONTRACTOR IS TO FURNISH ALL NEEDED PARTS.

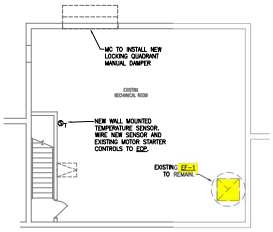

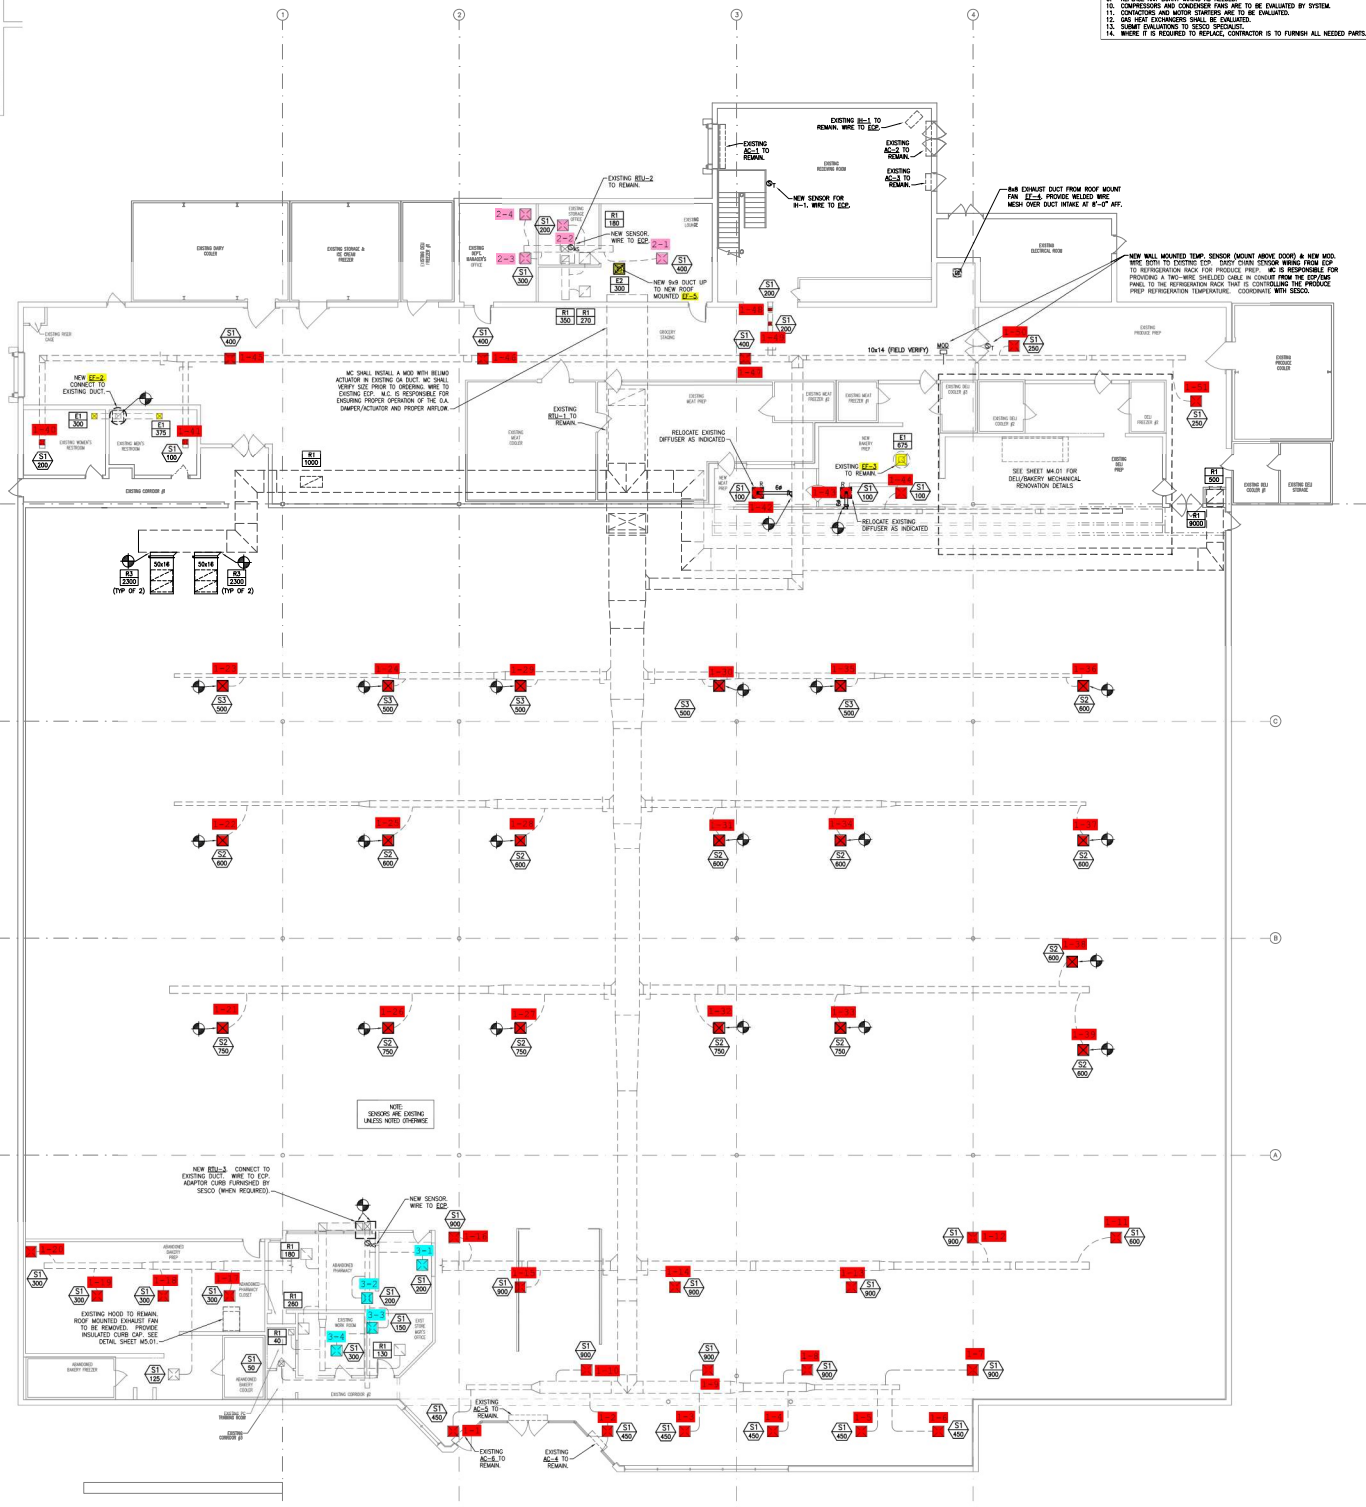

1 M1.01 MECHANICAL FLOOR PLAN

SCALE: 3/32" = 1'-0"