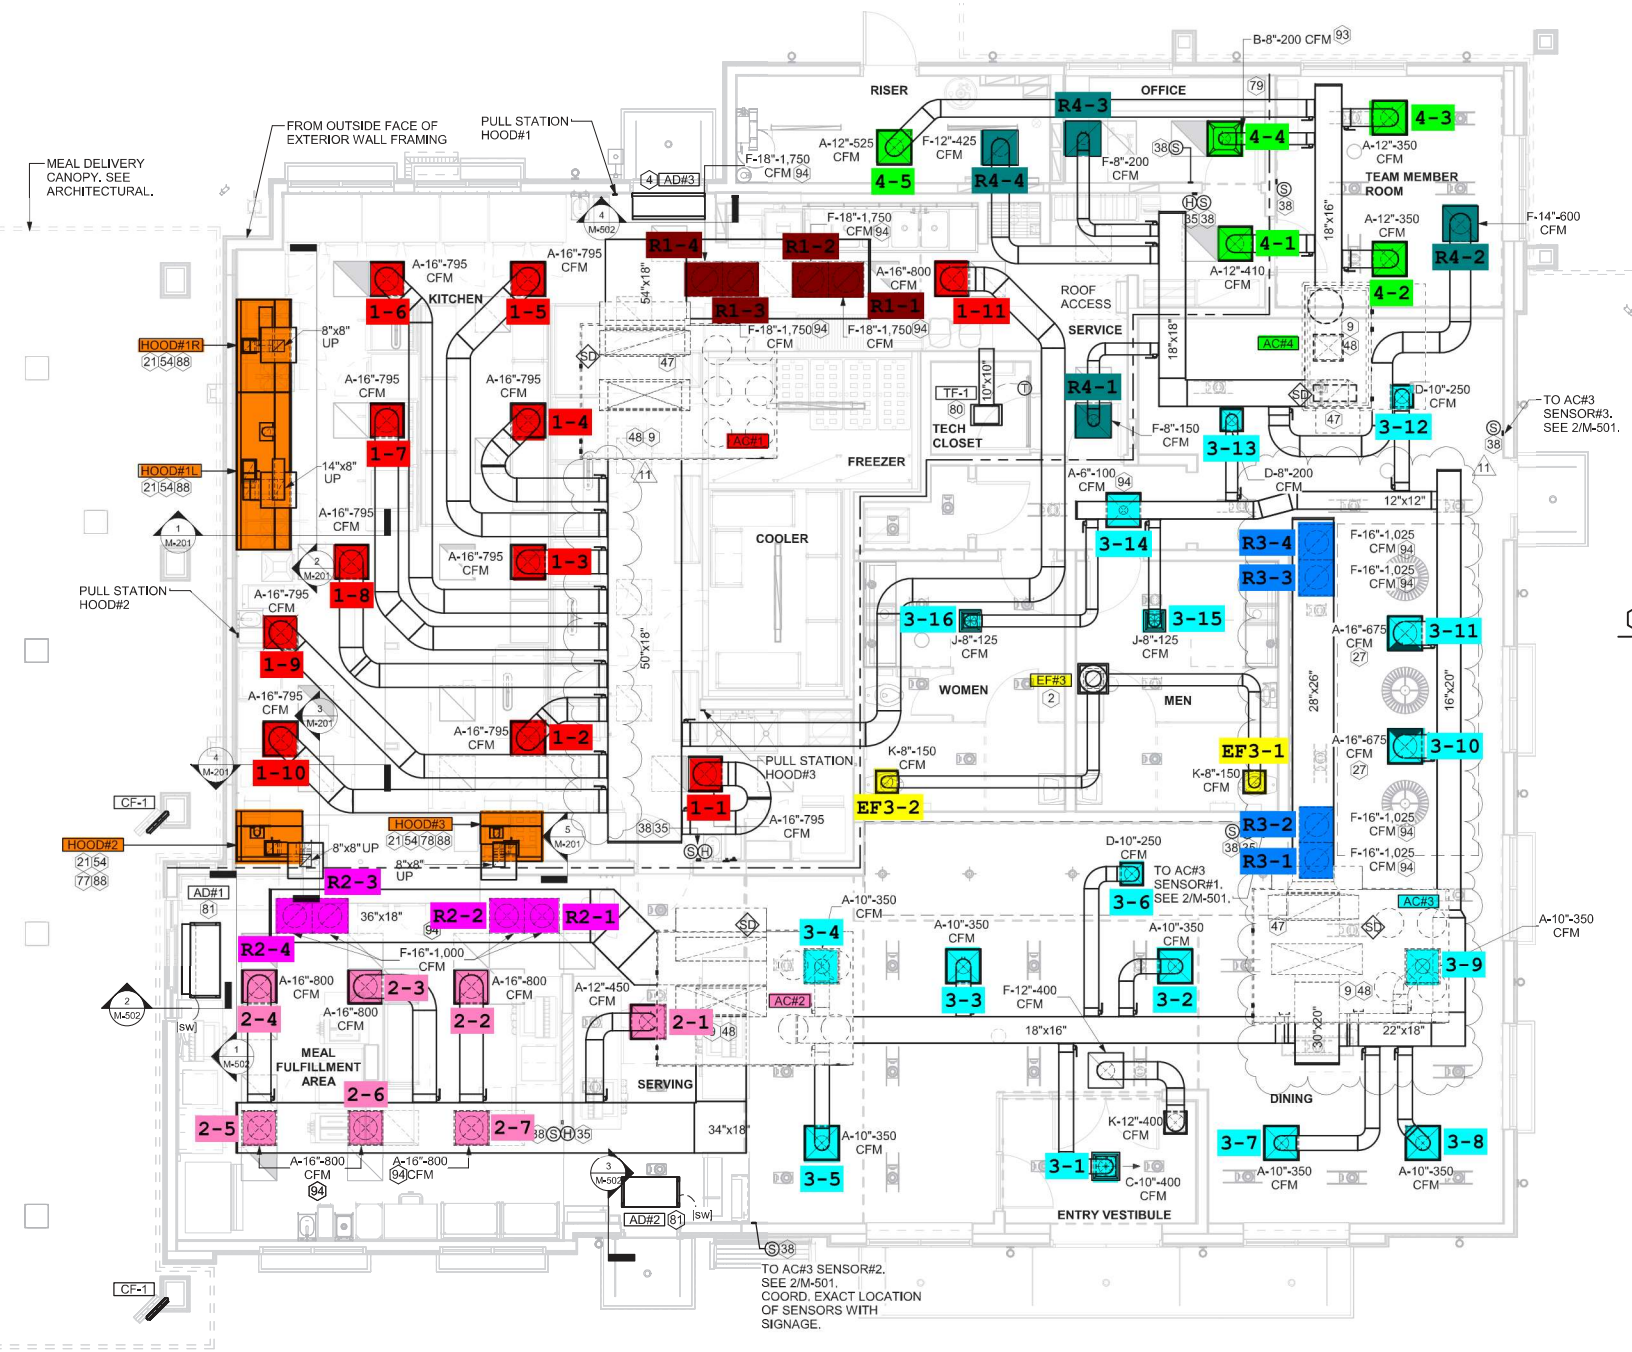
MEAL DELIVERY CANOPY. SEE ARCHITECTURAL.
FROM OUTSIDE FACE OF EXTERIOR WALL FRAMING
PULL STATION HOOD#1
PULL STATION HOOD#2
PULL STATION HOOD#3
HOOD#1R
HOOD#1L
HOOD#2
HOOD#3
KITCHEN
COOLER
FREEZER
TECH CLOSET
RISER
OFFICE
TEAM MEMBER ROOM
ROOF ACCESS
SERVICE
WOMEN
MEN
MEAL FULFILLMENT AREA
SERVING
DINING
ENTRY VESTIBULE
TO AC#3 SENSOR#3. SEE 2/M-501.
TO AC#3 SENSOR#1. SEE 2/M-501.
TO AC#3 SENSOR#2. SEE 2/M-501. COORD. EXACT LOCATION OF SENSORS WITH SIGNAGE.
1-1
1-2
1-3
1-4
1-5
1-6
1-7
1-8
1-9
1-10
1-11
R1-1
R1-2
R1-3
R1-4
R2-1
R2-2
R2-3
R2-4
2-1
2-2
2-3
2-4
2-5
2-6
2-7
3-1
3-2
3-3
3-4
3-5
3-6
3-7
3-8
3-9
3-10
3-11
3-12
3-13
3-14
3-15
3-16
R3-1
R3-2
R3-3
R3-4
R4-1
R4-2
R4-3
R4-4
4-1
4-2
4-3
4-4
4-5
EF3-1
EF3-2
AC#1
AC#2
AC#3
AC#4
AD#1
AD#2
AD#3
EF#3
TF-1
CF-1