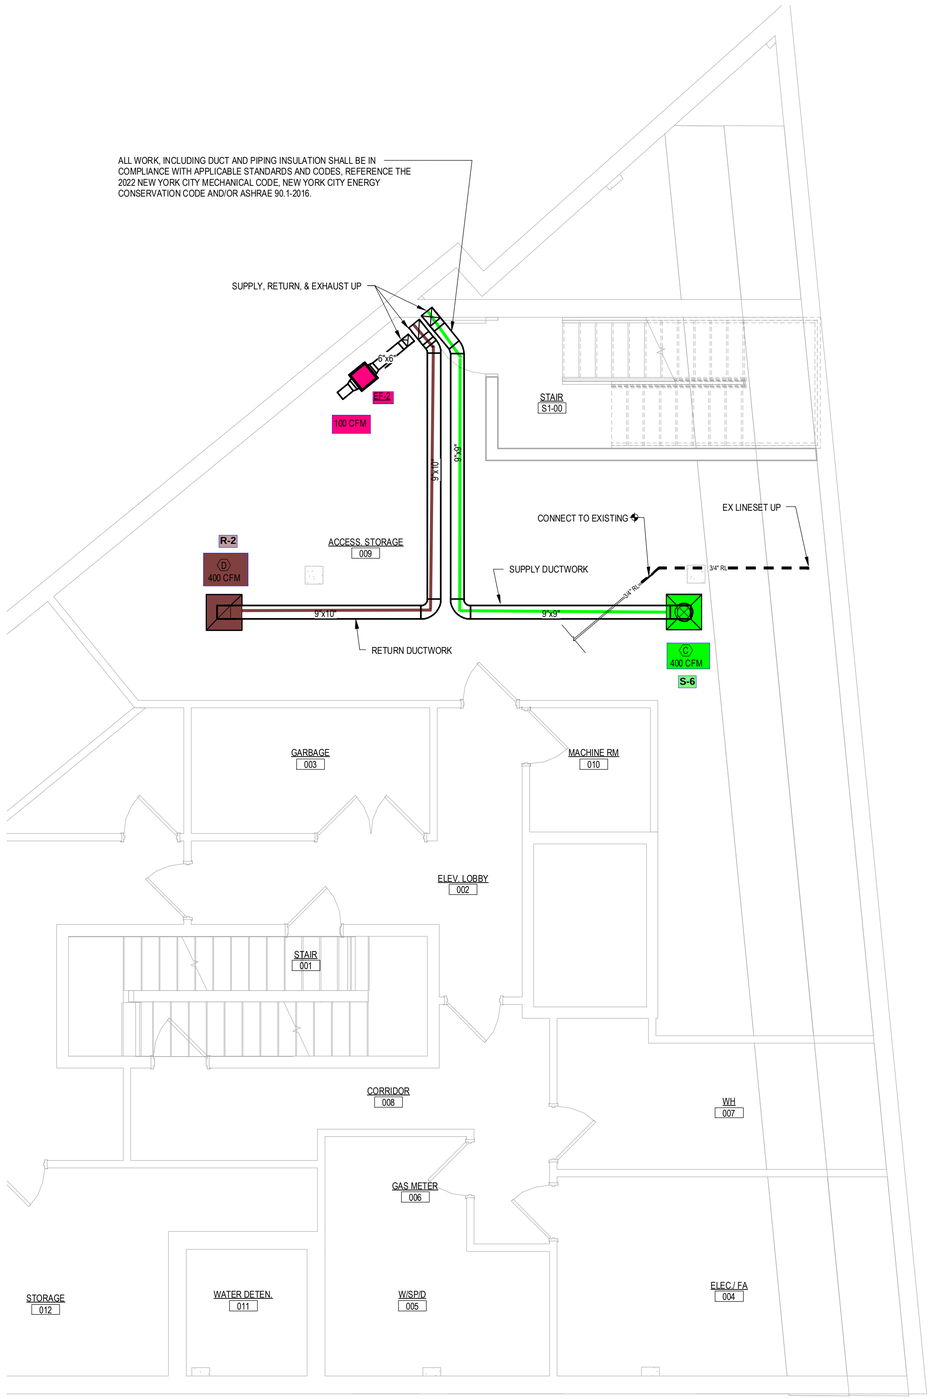

2 BASEMENT MECHANICAL PLAN

1/4" = 1'-0"

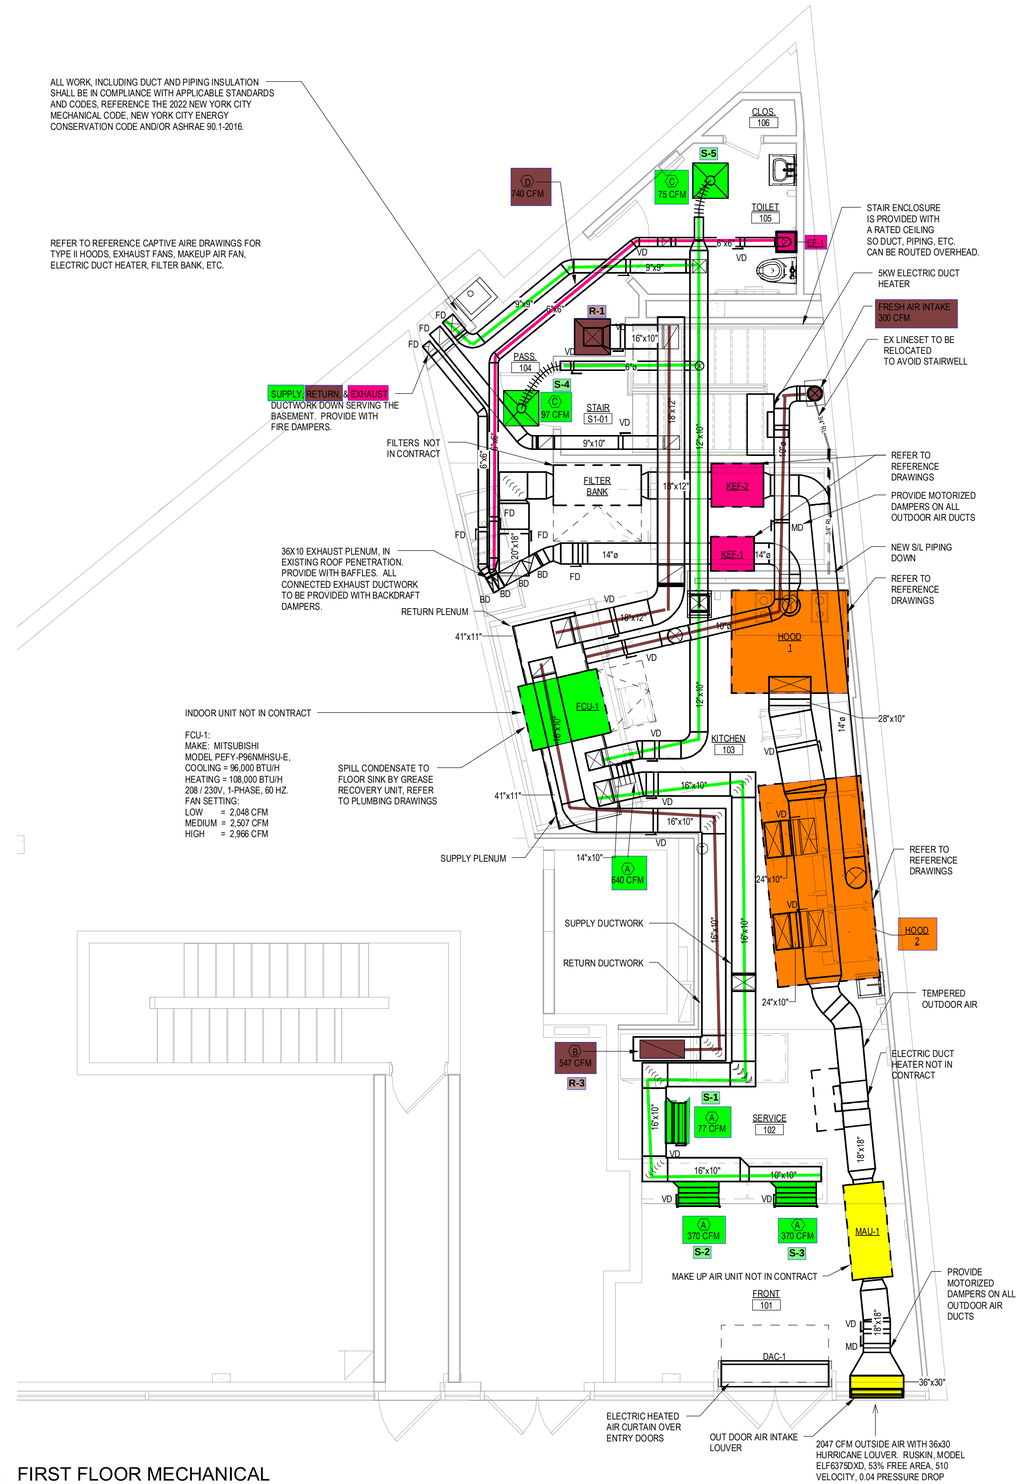

1 FIRST FLOOR MECHANICAL

1/4" = 1'-0"

FULL SIZE SHEET: 24"x36"

ARCHITECTS
ENGINEERS
INTERIORS

ARCHITECT:

SILVER PETRUCELLI & ASSOC.
3190 WHITNEY AVENUE, HAMDEN CT 06518
311 STATE STREET NEW LONDON, CT 06320
P. 203 230 9007 silverpetrucelli.com

M/E/P/SP:

SILVER PETRUCELLI & ASSOC.
3190 WHITNEY AVENUE, HAMDEN CT 06518
311 STATE STREET NEW LONDON, CT 06320
P. 203 230 9007 silverpetrucelli.com

SEAL & S

Project Title:

TENANT FIT-OUT:

POPUP BAGELS
661 DRIGGS AVENUE
BROOKLYN, NY 11211

Revision:	Description:	Date:	Revised By:

Date: 8/20/24	Scale: 1/4" = 1'-0"
Drawn By: MPB	Project Number: 24-119

Sheet Title:

MECHANICAL BASEMENT AND FIRST FLOOR PLAN

Sheet Number:

M-101.00