S.
RIER,
URER'S
E ROOF
HE

ESSURE

NSTALL
S

SE

SMOKE

N
CH THE

EN
N

ELT IN

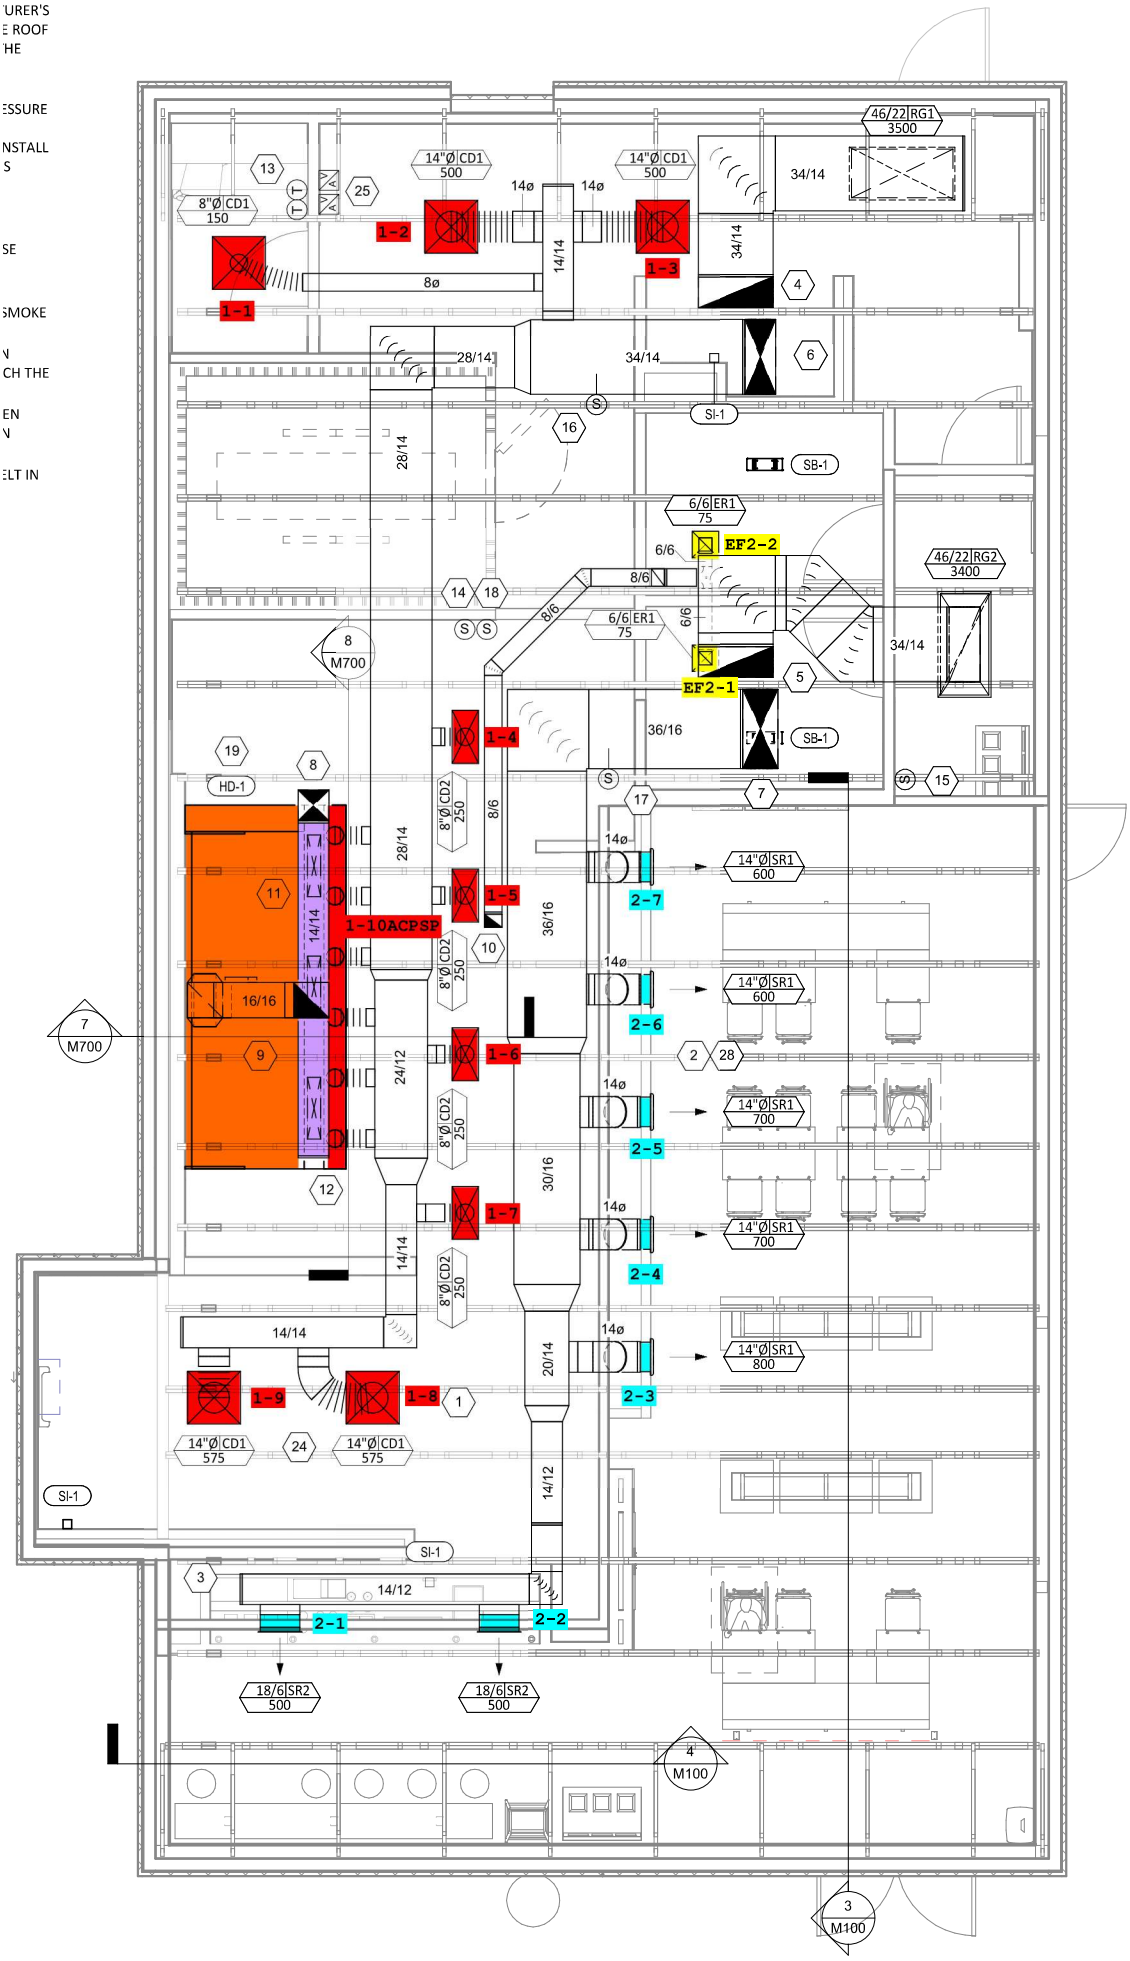

1
M100

HVAC FLOOR PLAN

1/4" = 1'-0"