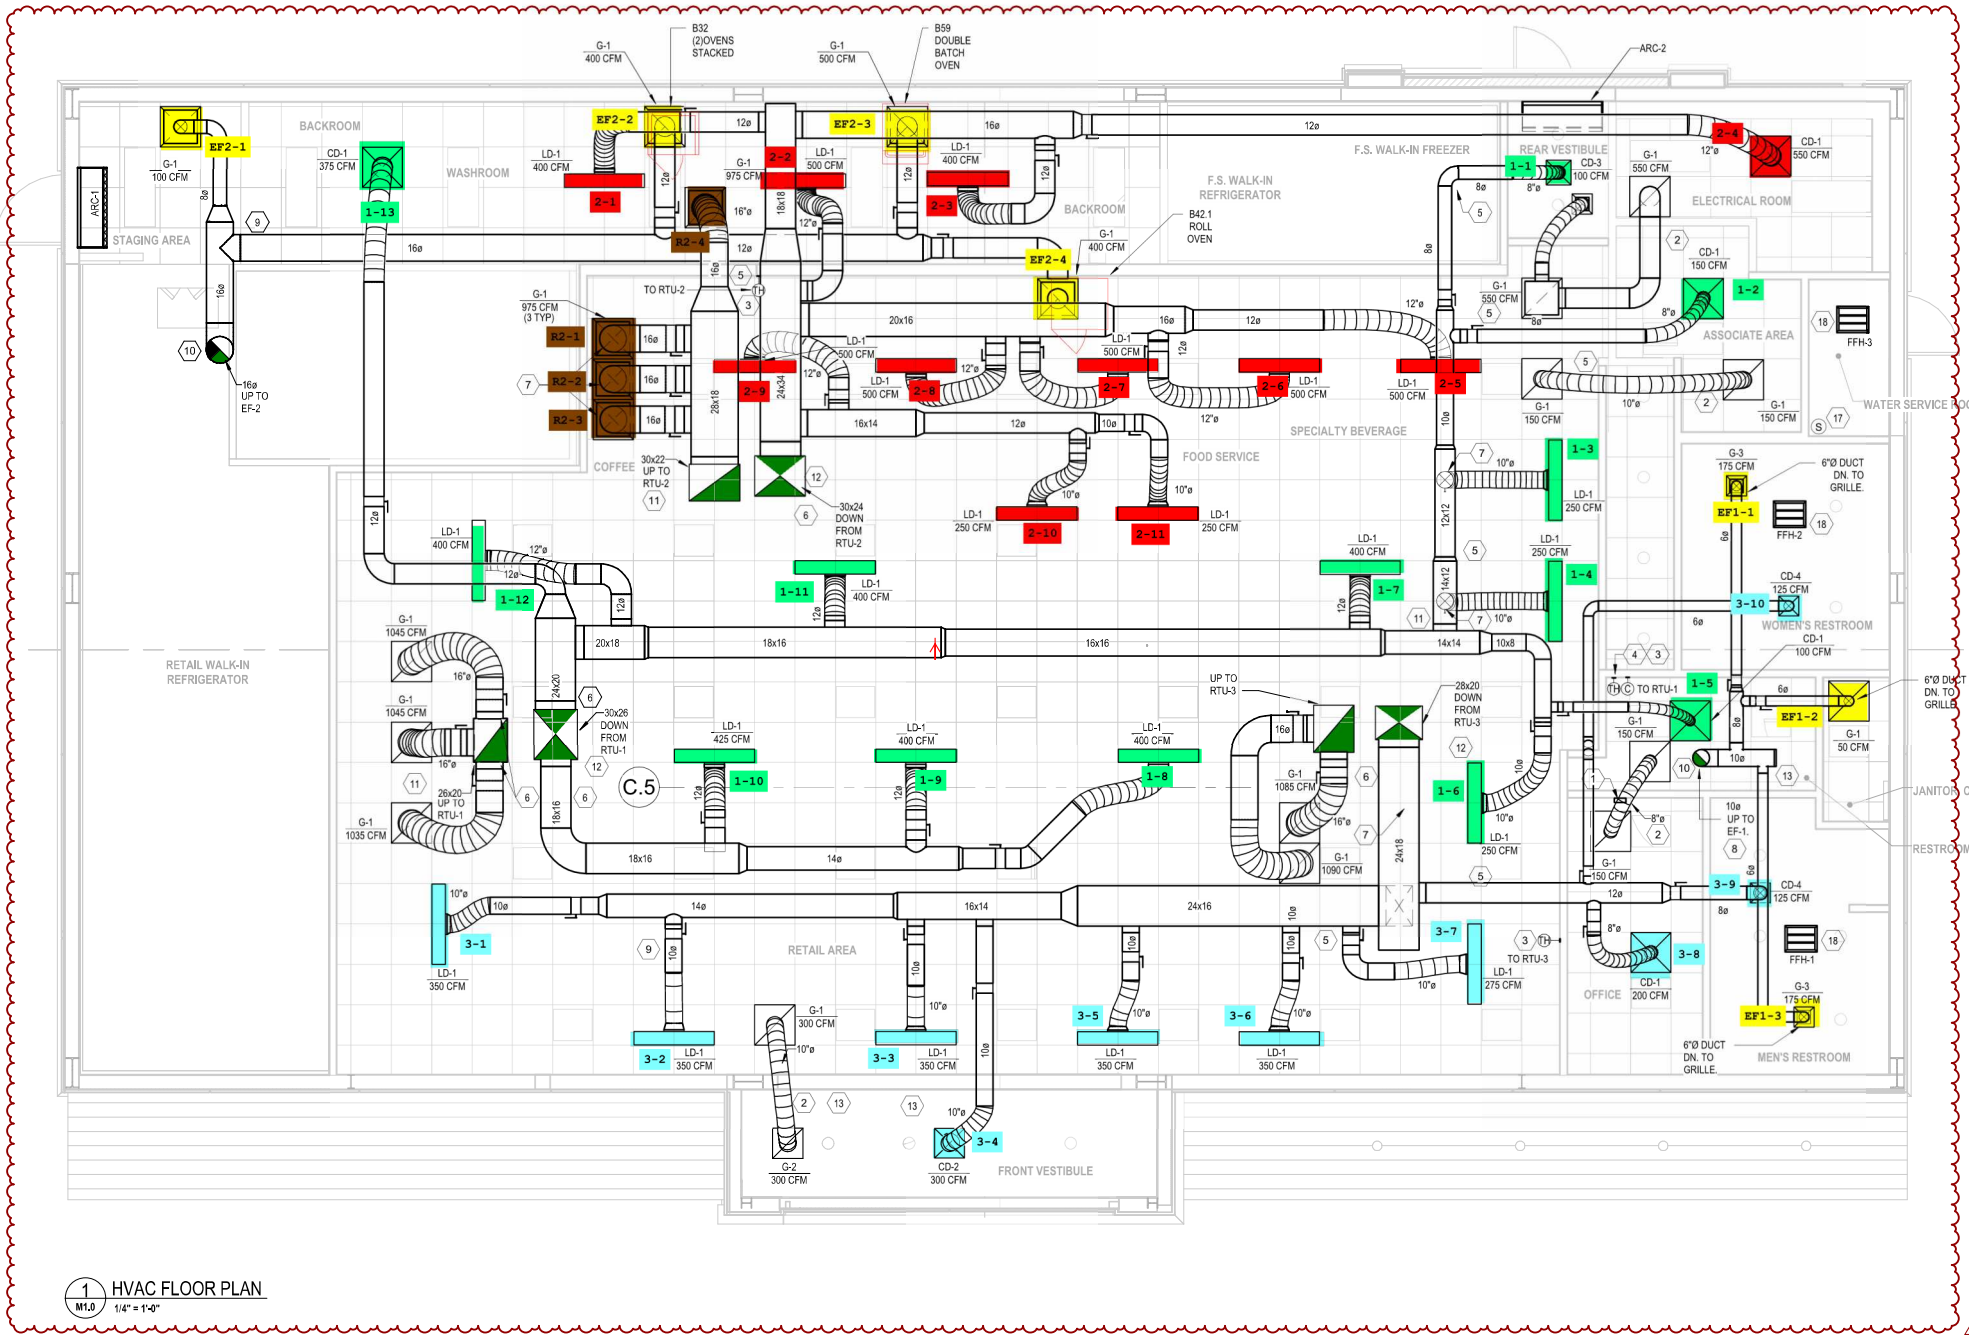

1 HVAC FLOOR PLAN
M1.0 1/4" = 1'-0"

KEYN

1. REMOTE TEST STA SECURIT SMOKE D CONTRAC COMPONI UPON AC SMOKE D
2. TRANSFE
3. WALL MO SCHEDUL
4. WALL MO LEVELS T
5. ROUTE D PANEL P
6. DUCTWO CONTRA PRIOR TO
7. CONNEC
8. EF-1 SPE COVER E
9. ROUTE D
10. EXHAUS FOR CON
11. RETURN
12. SUPPLY D
13. DUCT TO STRUCTU
14. NOT USE
15. NOT USE
16. NOT USE
17. PROVIDE SET THE
18. HEATER STRICT A

PERMIT

ALL REFRIGER REFRIGERATO

GENER

A. MECHANICAL TO A GENERA TO AVOID AIR FOOD REFRIG

B. IN ADDITION T BALANCING, S INDICATING L THE TESTING

C. CONTRACTOR DAMPERS IN