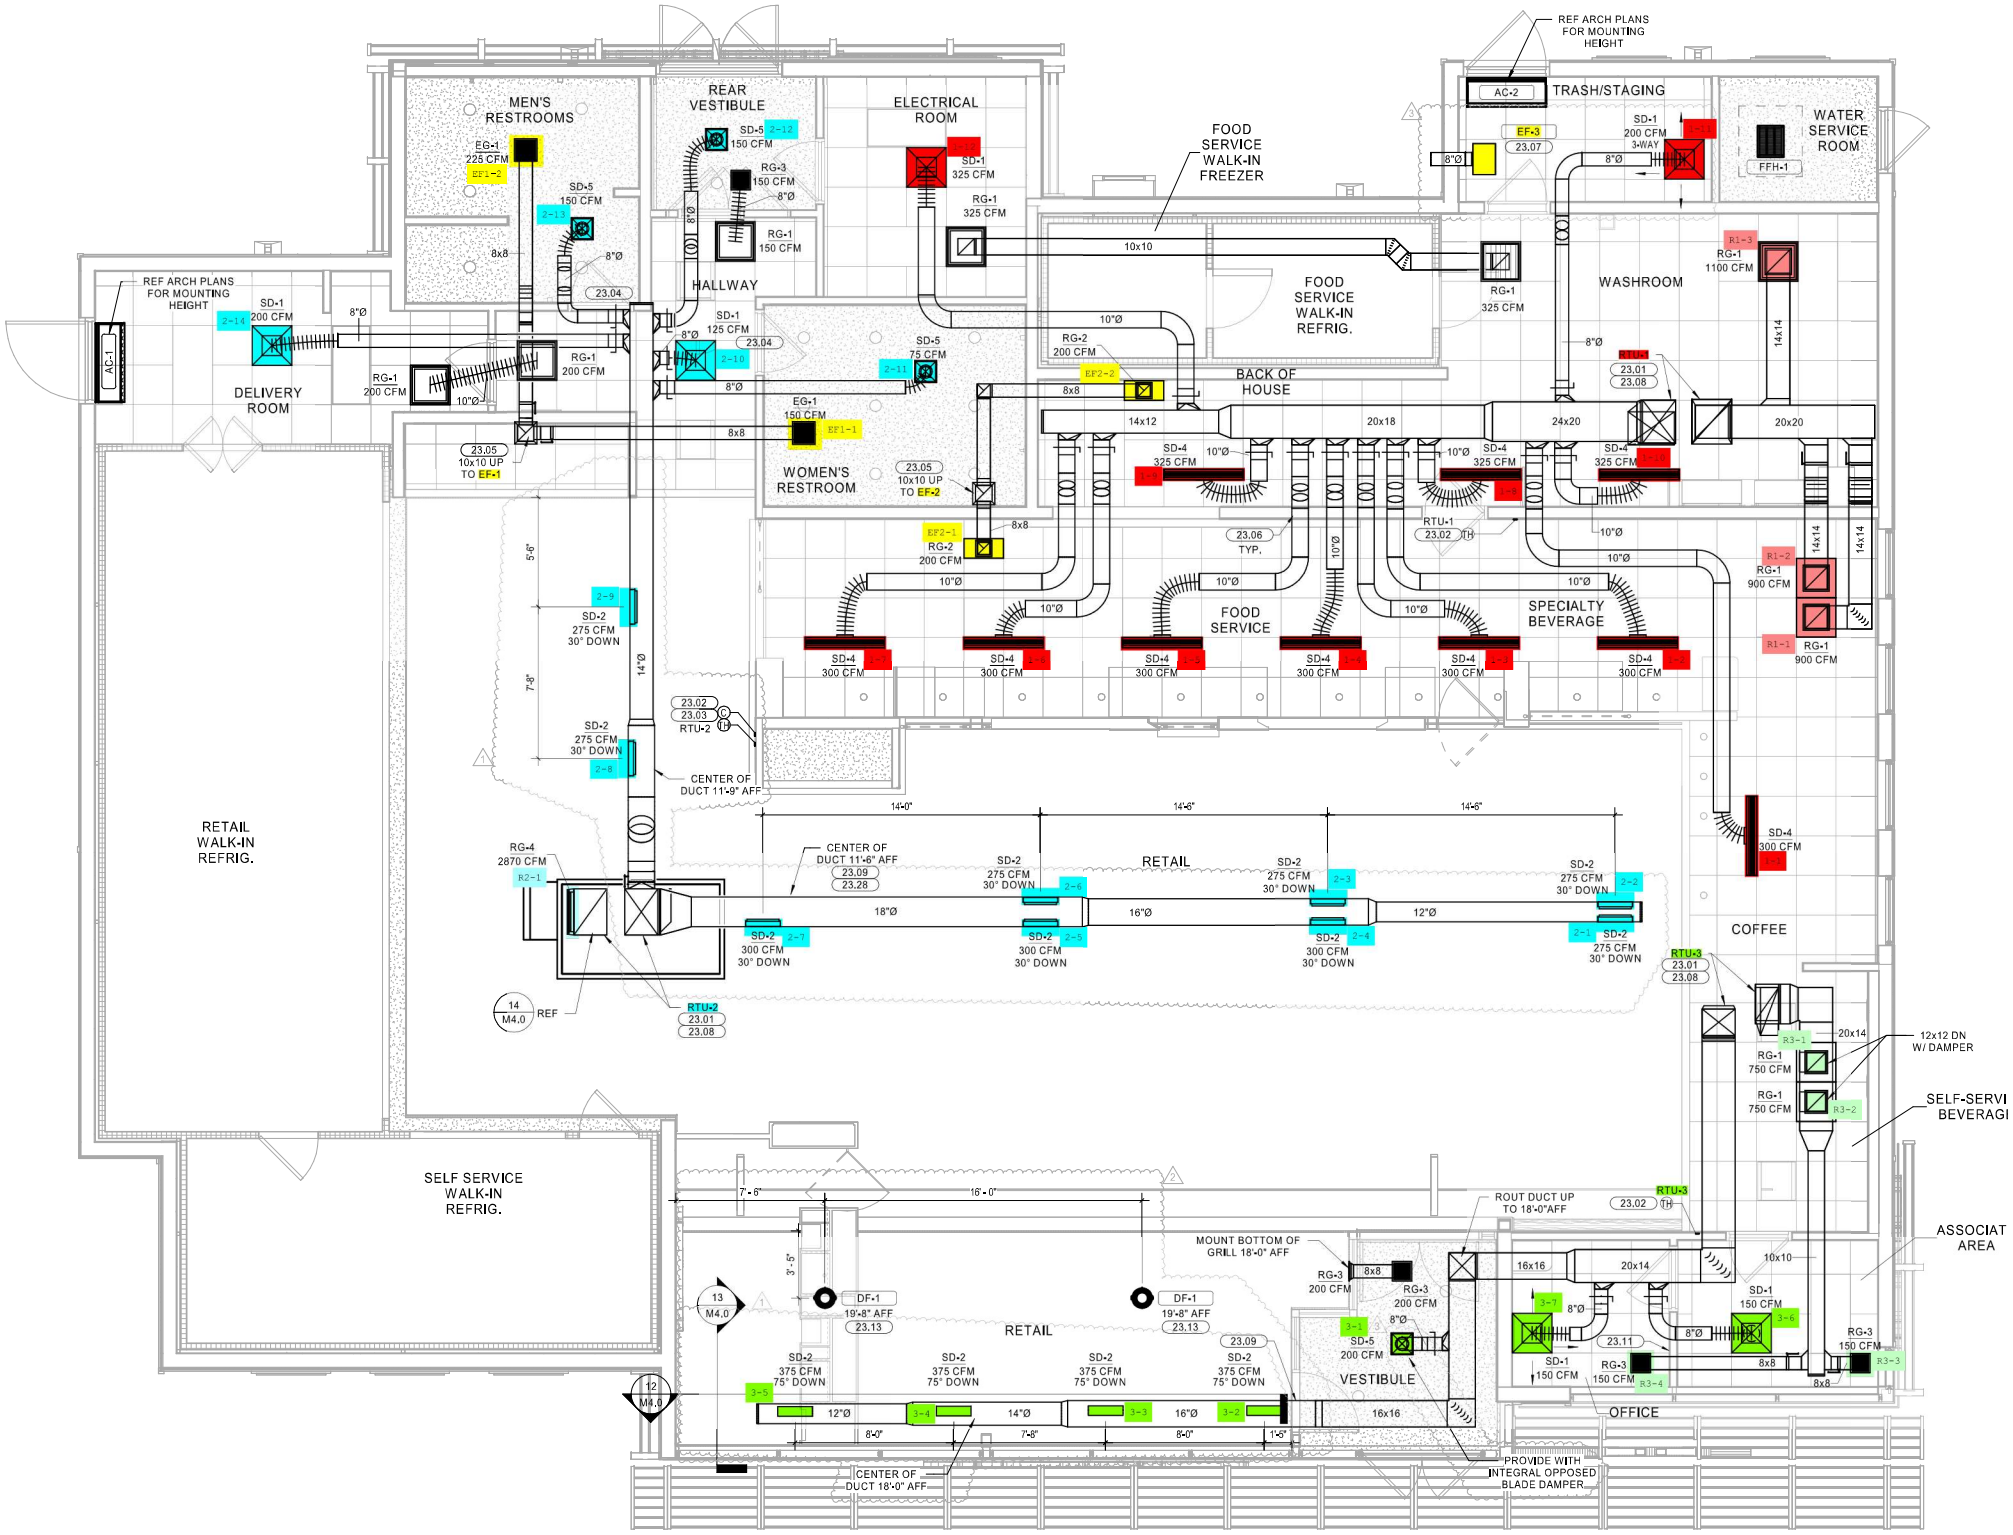
MEN'S RESTROOMS
REAR VESTIBULE
ELECTRICAL ROOM
FOOD SERVICE WALK-IN FREEZER
TRASH/STAGING
WATER SERVICE ROOM
REF ARCH PLANS FOR MOUNTING HEIGHT
HALLWAY
FOOD SERVICE WALK-IN REFRIG.
WASHROOM
DELIVERY ROOM
BACK OF HOUSE
WOMEN'S RESTROOM
FOOD SERVICE
SPECIALTY BEVERAGE
RETAIL WALK-IN REFRIG.
RETAIL
COFFEE
SELF SERVICE WALK-IN REFRIG.
VESTIBULE
OFFICE
ASSOCIAT AREA
SELF-SERVI BEVERAGI
12x12 DN W/ DAMPER
CENTER OF DUCT 11'-9" AFF
CENTER OF DUCT 11'-6" AFF
CENTER OF DUCT 18'-0" AFF
ROUT DUCT UP TO 18'-0"AFF
MOUNT BOTTOM OF GRILL 18'-0" AFF
PROVIDE WITH INTEGRAL OPPOSED BLADE DAMPER
RTU-1
RTU-2
RTU-3
RG-4 2870 CFM
SD-2 275 CFM 30° DOWN
SD-2 300 CFM 30° DOWN
SD-2 375 CFM 75° DOWN
SD-4 325 CFM
SD-4 300 CFM
RG-1 900 CFM
RG-1 750 CFM
RG-1 1100 CFM
DF-1 19'-8" AFF