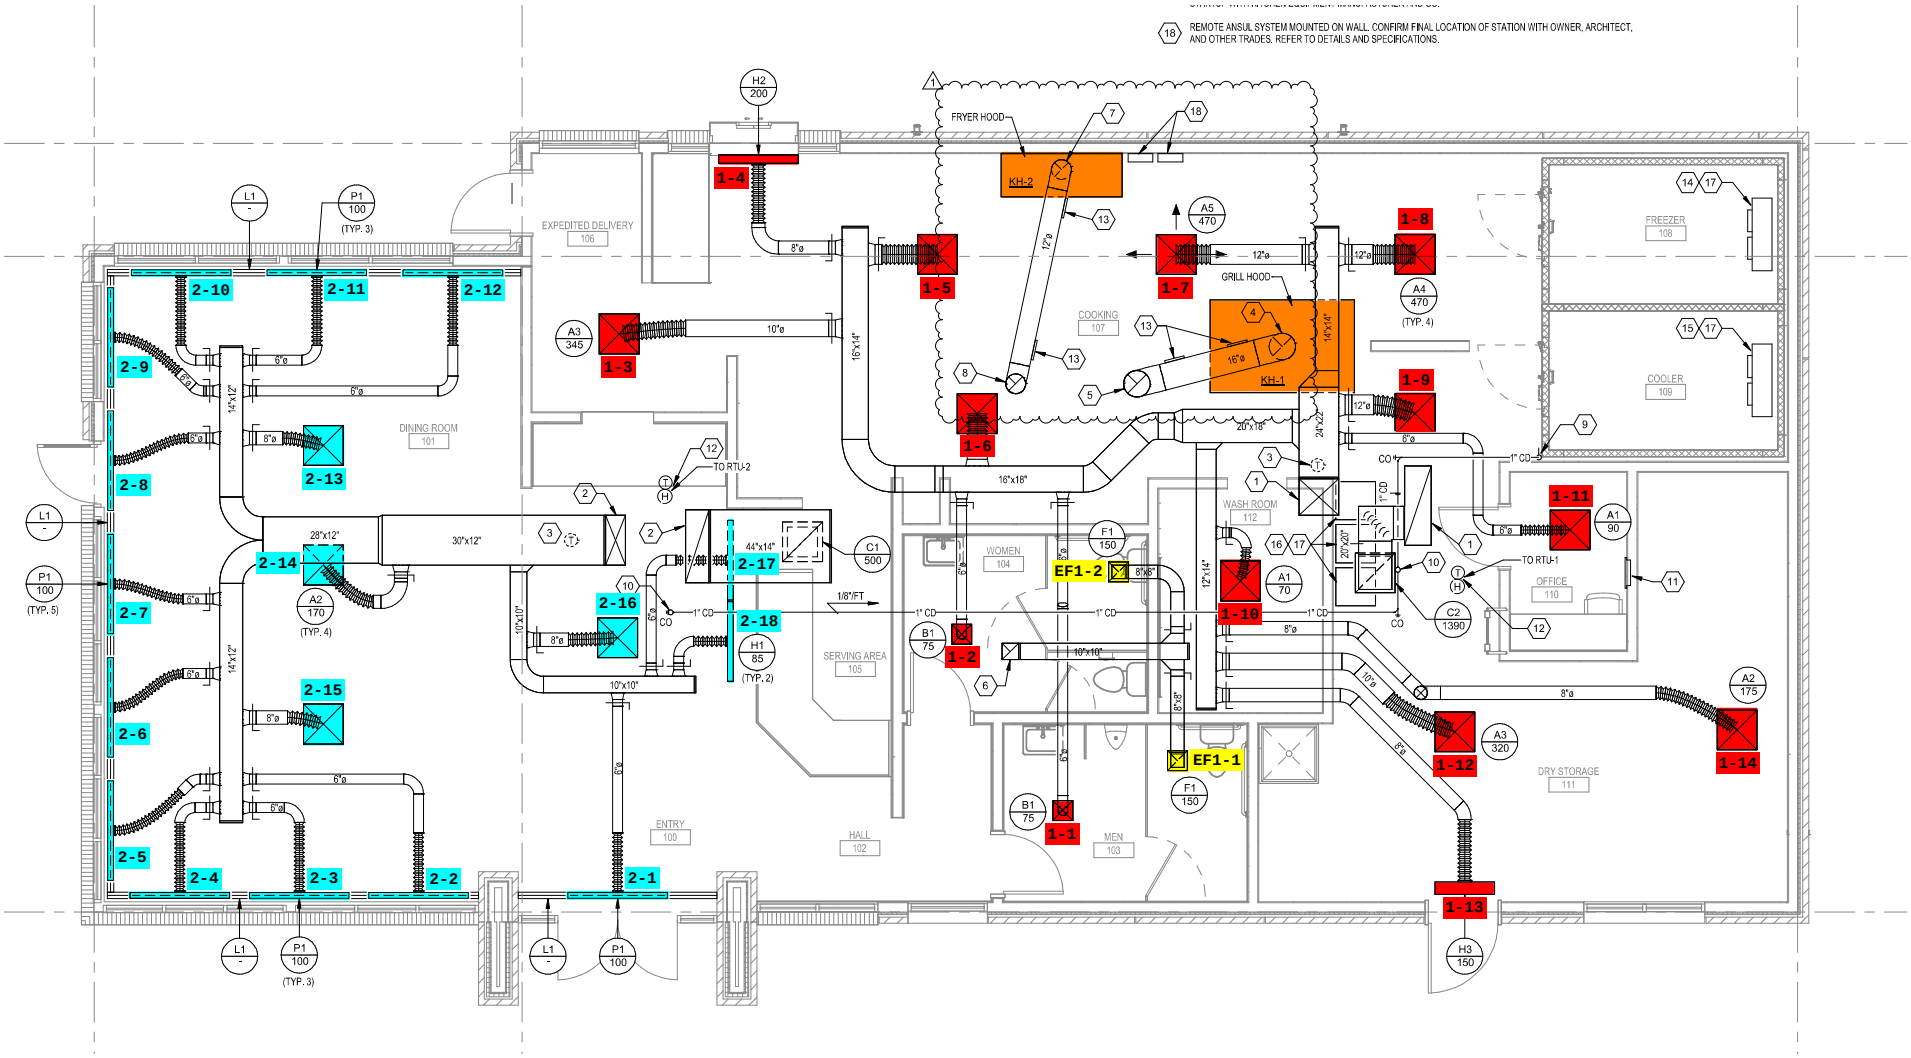
18 REMOTE ANSUL SYSTEM MOUNTED ON WALL. CONFIRM FINAL LOCATION OF STATION WITH OWNER, ARCHITECT, AND OTHER TRADES. REFER TO DETAILS AND SPECIFICATIONS.
FRYER HOOD
KH-2
GRILL HOOD
KH-1
COOKING 107
EXPEDITED DELIVERY 106
DINING ROOM 101
ENTRY 100
HALL 102
SERVING AREA 105
WOMEN 104
MEN 103
WASH ROOM 112
OFFICE 110
FREEZER 108
COOLER 109
DRY STORAGE 111
TO RTU-2
TO RTU-1
EF1-1
EF1-2
1-1
1-2
1-3
1-4
1-5
1-6
1-7
1-8
1-9
1-10
1-11
1-12
1-13
1-14
2-1
2-2
2-3
2-4
2-5
2-6
2-7
2-8
2-9
2-10
2-11
2-12
2-13
2-14
2-15
2-16
2-17
2-18