E

IDITY SENSORS

48" AFF

ECTOR

T

ATION

N

P) DOWN (DN)

QUIPMENT

MANUAL DAMPER

LIGHTING TRACK
MOUNT DUCT AS HIGH AS TRUSS
OR LIGHTING TRACK WILL ALLOW

Φ

SUPPLY AIR DUCT

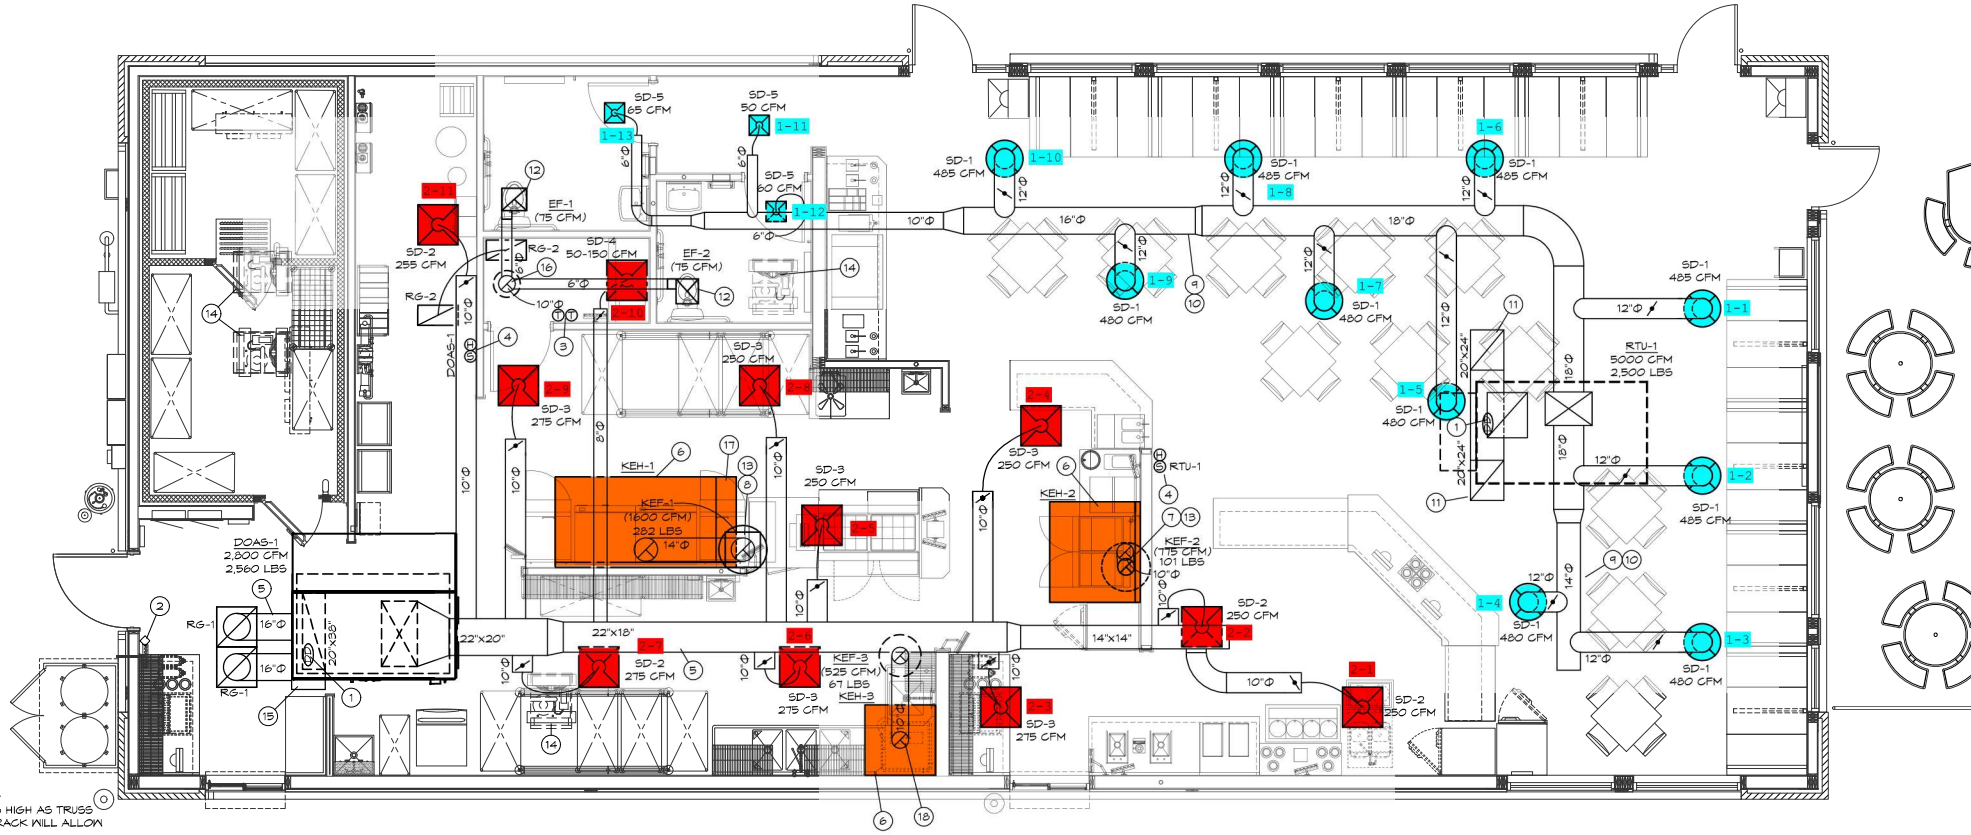

NORTH

MECHANICAL FLOOR PLAN

SCALE: 1/4" = 1'-0"