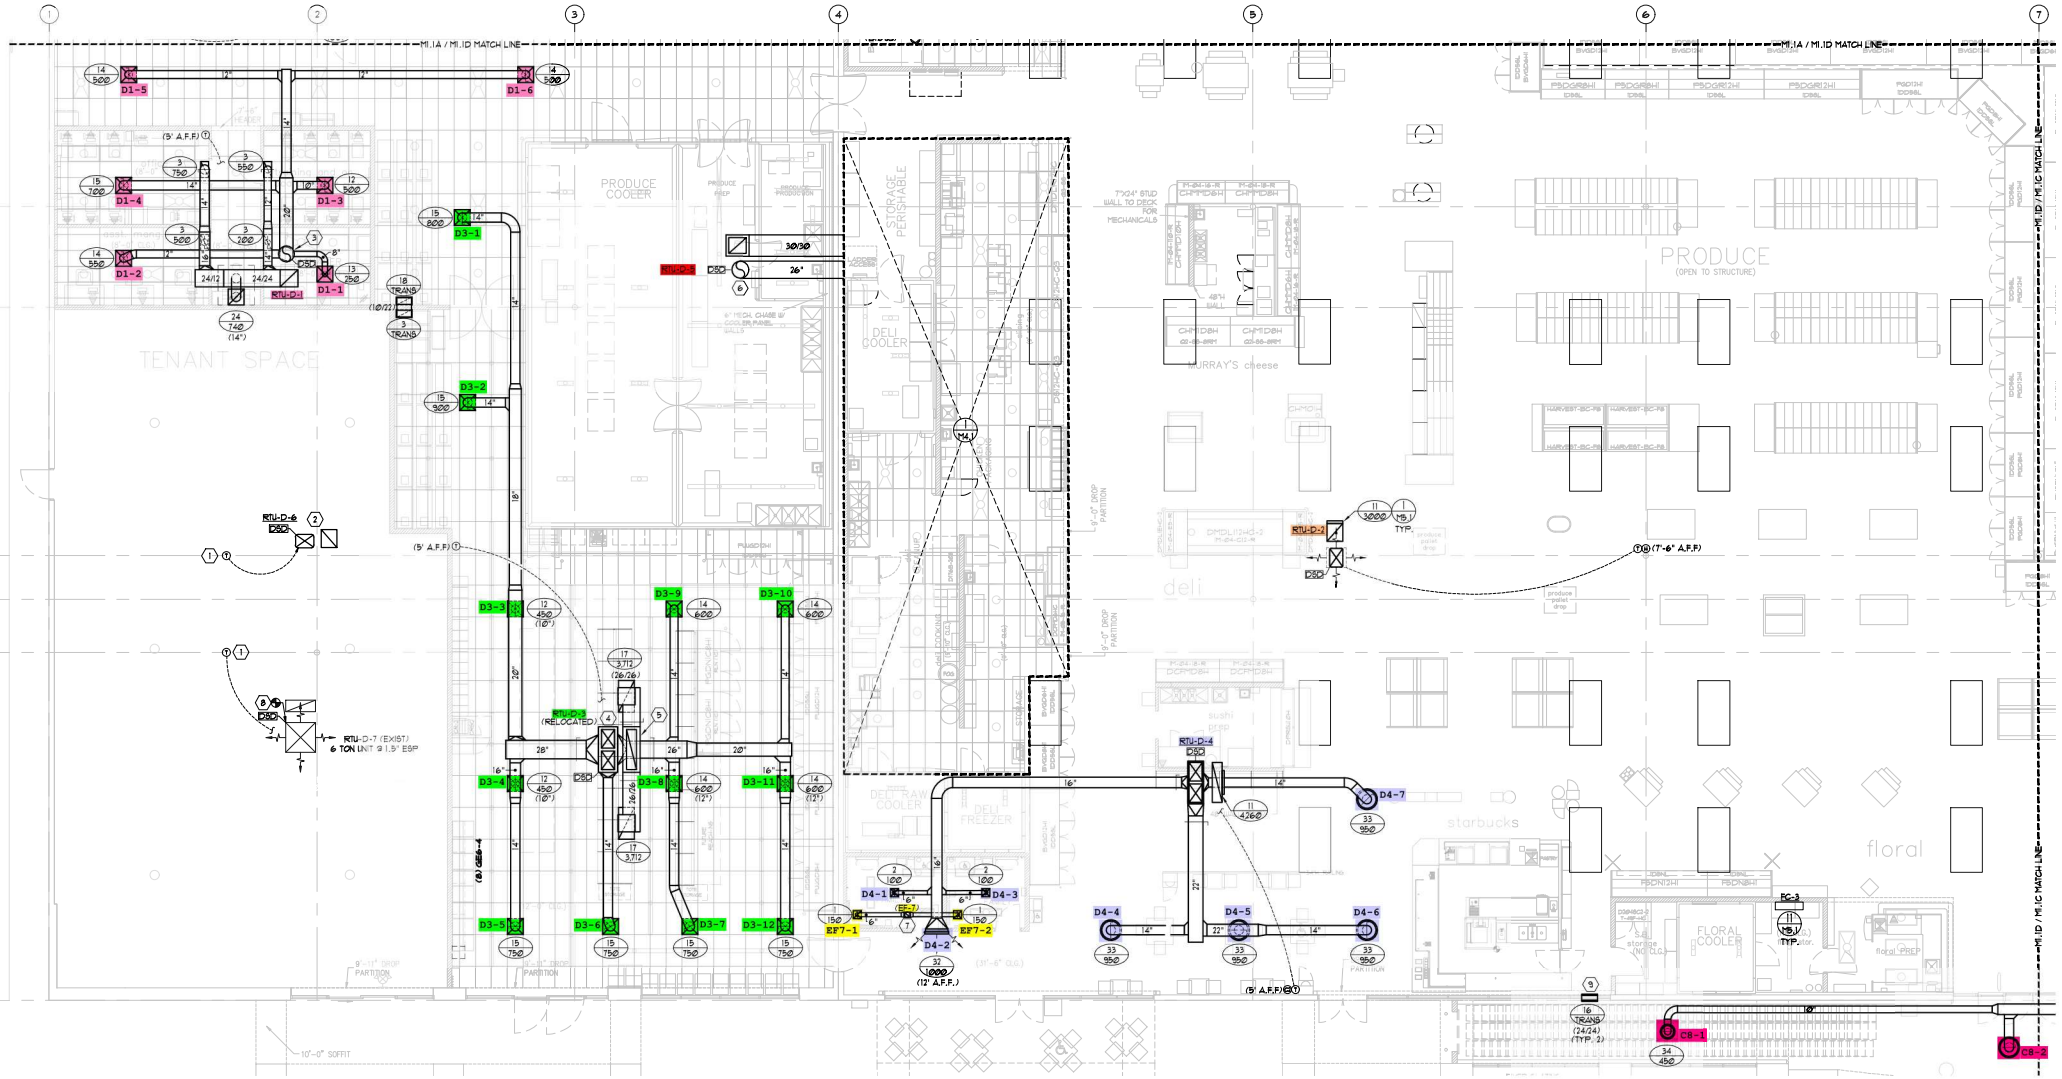
M1.1A / M1.1D MATCH LINE
M1.1D / M1.1C MATCH LINE
TENANT SPACE
PRODUCE COOLER
STORAGE PERISHABLE
DELI COOLER
DELI RAW COOLER
DELI FREEZER
PRODUCE
(OPEN TO STRUCTURE)
deli
sushi prep
starbucks
floral
FLORAL COOLER
floral PREP
MURRAY'S cheese
7"X24" STUD WALL TO DECK FOR MECHANICALS
RTU-D-1
RTU-D-2
RTU-D-3 (RELOCATED)
RTU-D-4
RTU-D-5
RTU-D-6
RTU-D-7 (EXIST.) 6 TON UNIT @ 1.5" ESP
D1-1
D1-2
D1-3
D1-4
D1-5
D1-6
D3-1
D3-2
D3-3
D3-4
D3-5
D3-6
D3-7
D3-8
D3-9
D3-10
D3-11
D3-12
D4-1
D4-2
D4-3
D4-4
D4-5
D4-6
D4-7
EF7-1
EF7-2
EF-7
EC-3
CB-1
CB-2
(5' A.F.F.)
(7'-6" A.F.F.)
(12' A.F.F.)
10'-0" SOFFIT
9'-11" DROP PARTITION
9'-0" DROP PARTITION