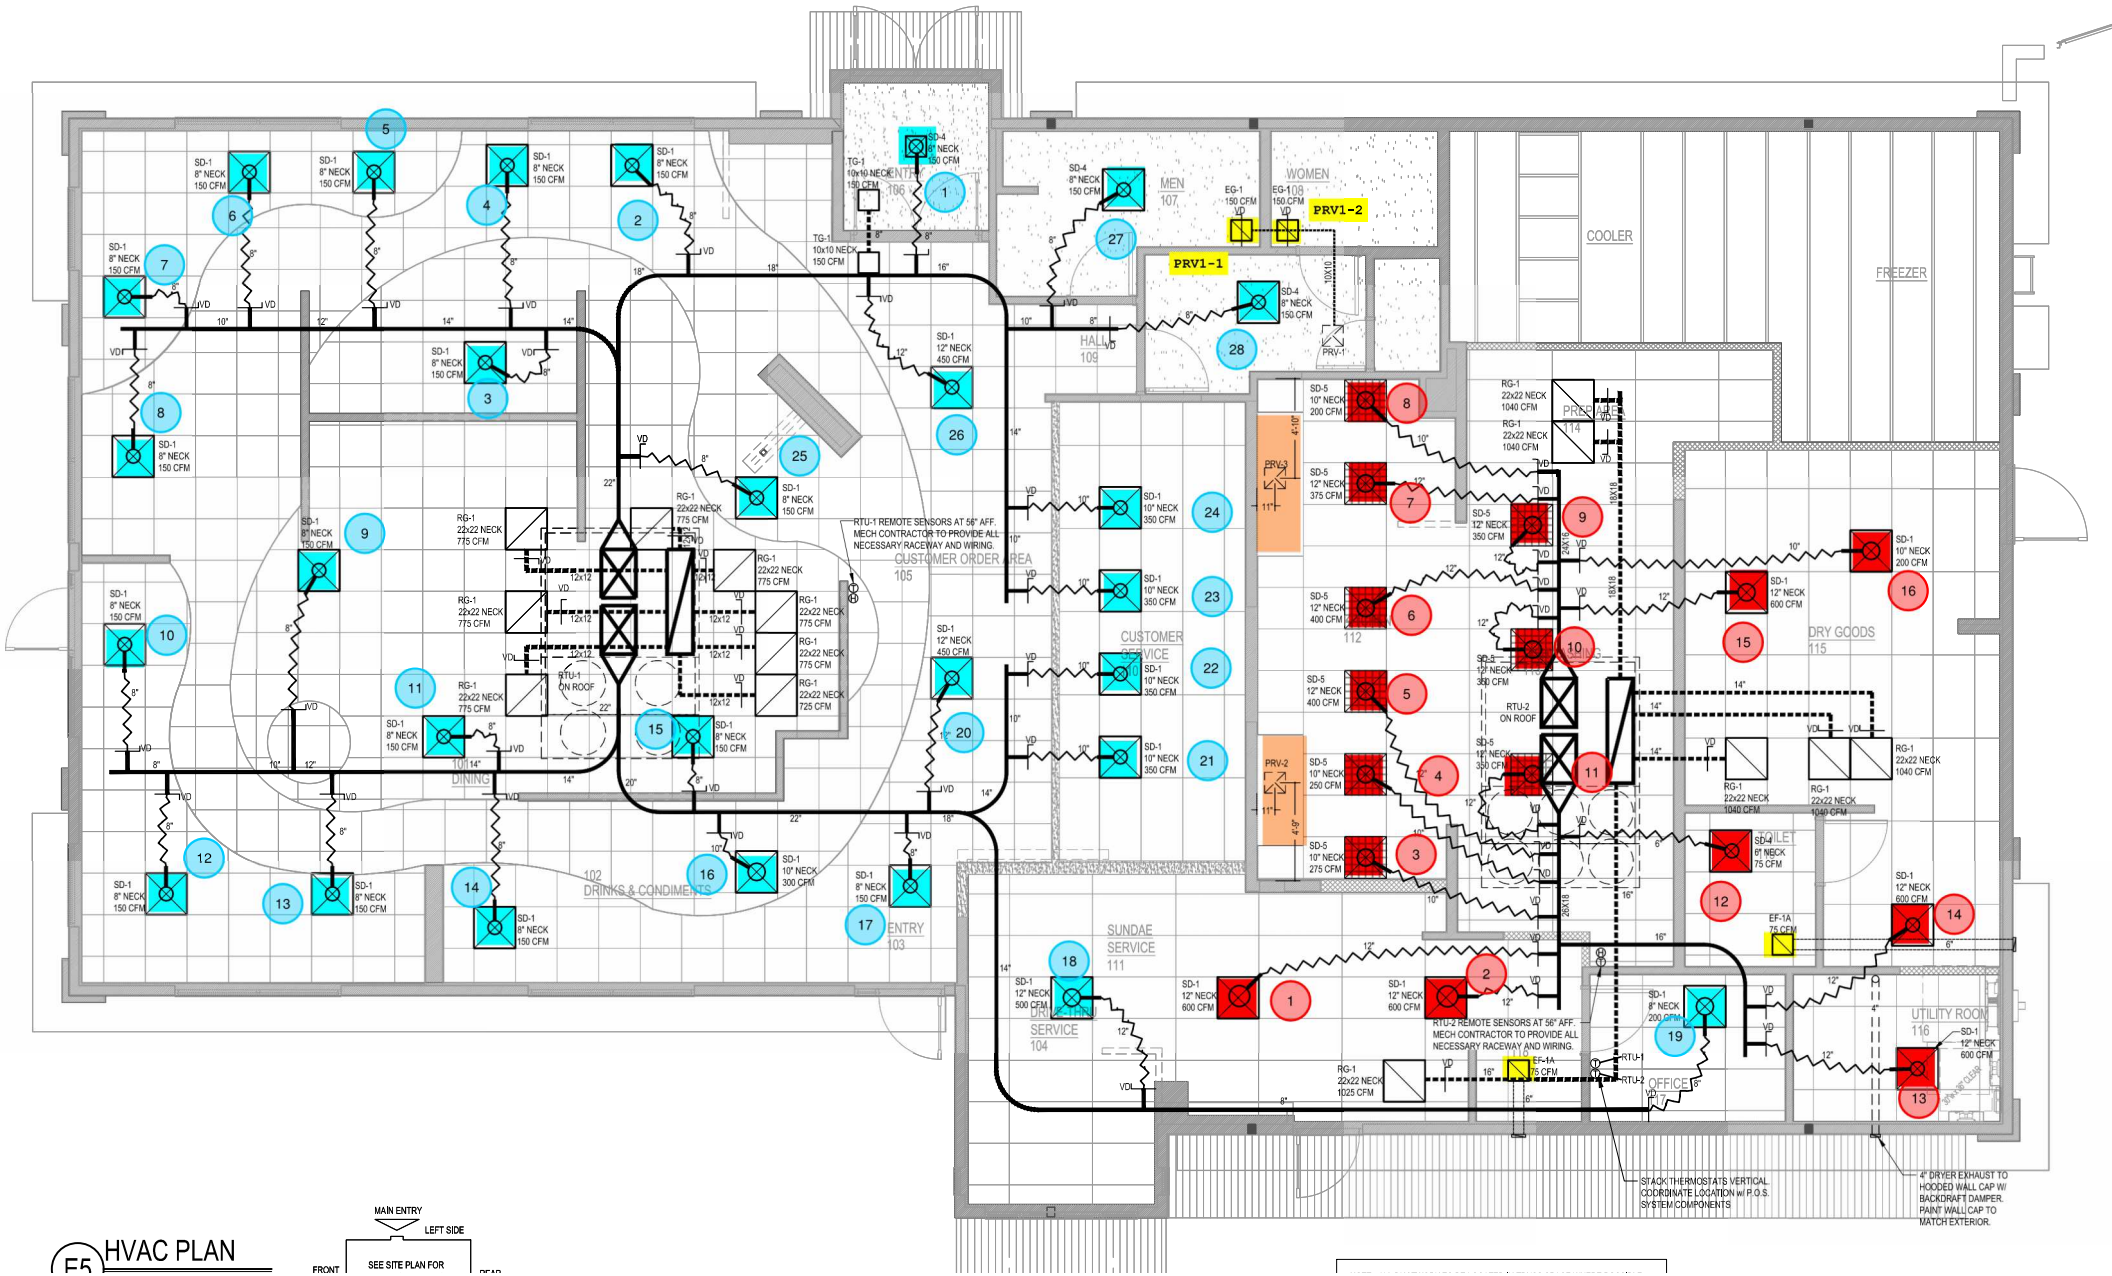
CUSTOMER ORDER AREA
105
DINING
101
DRINKS & CONDIMENTS
102
ENTRY
103
DRIVE THRU SERVICE
104
SUNDAE SERVICE
111
CUSTOMER SERVICE
MEN
107
WOMEN
108
HALL
109
COOLER
FREEZER
PREP AREA
114
DRY GOODS
115
UTILITY ROOM
116
OFFICE
117
PRV1-1
PRV1-2
RTU-1 ON ROOF
RTU-2 ON ROOF
RTU-1 REMOTE SENSORS AT 56" AFF. MECH CONTRACTOR TO PROVIDE ALL NECESSARY RACEWAY AND WIRING.
RTU-2 REMOTE SENSORS AT 56" AFF. MECH CONTRACTOR TO PROVIDE ALL NECESSARY RACEWAY AND WIRING.
STACK THERMOSTATS VERTICAL. COORDINATE LOCATION w/ P.O.S. SYSTEM COMPONENTS
4" DRYER EXHAUST TO HOODED WALL CAP W/ BACKDRAFT DAMPER. PAINT WALL CAP TO MATCH EXTERIOR.
MAIN ENTRY
LEFT SIDE
FRONT
SEE SITE PLAN FOR

E5 HVAC PLAN