NOTE:
SEE SYMBOLS LEGEND ON SHEET M2.1

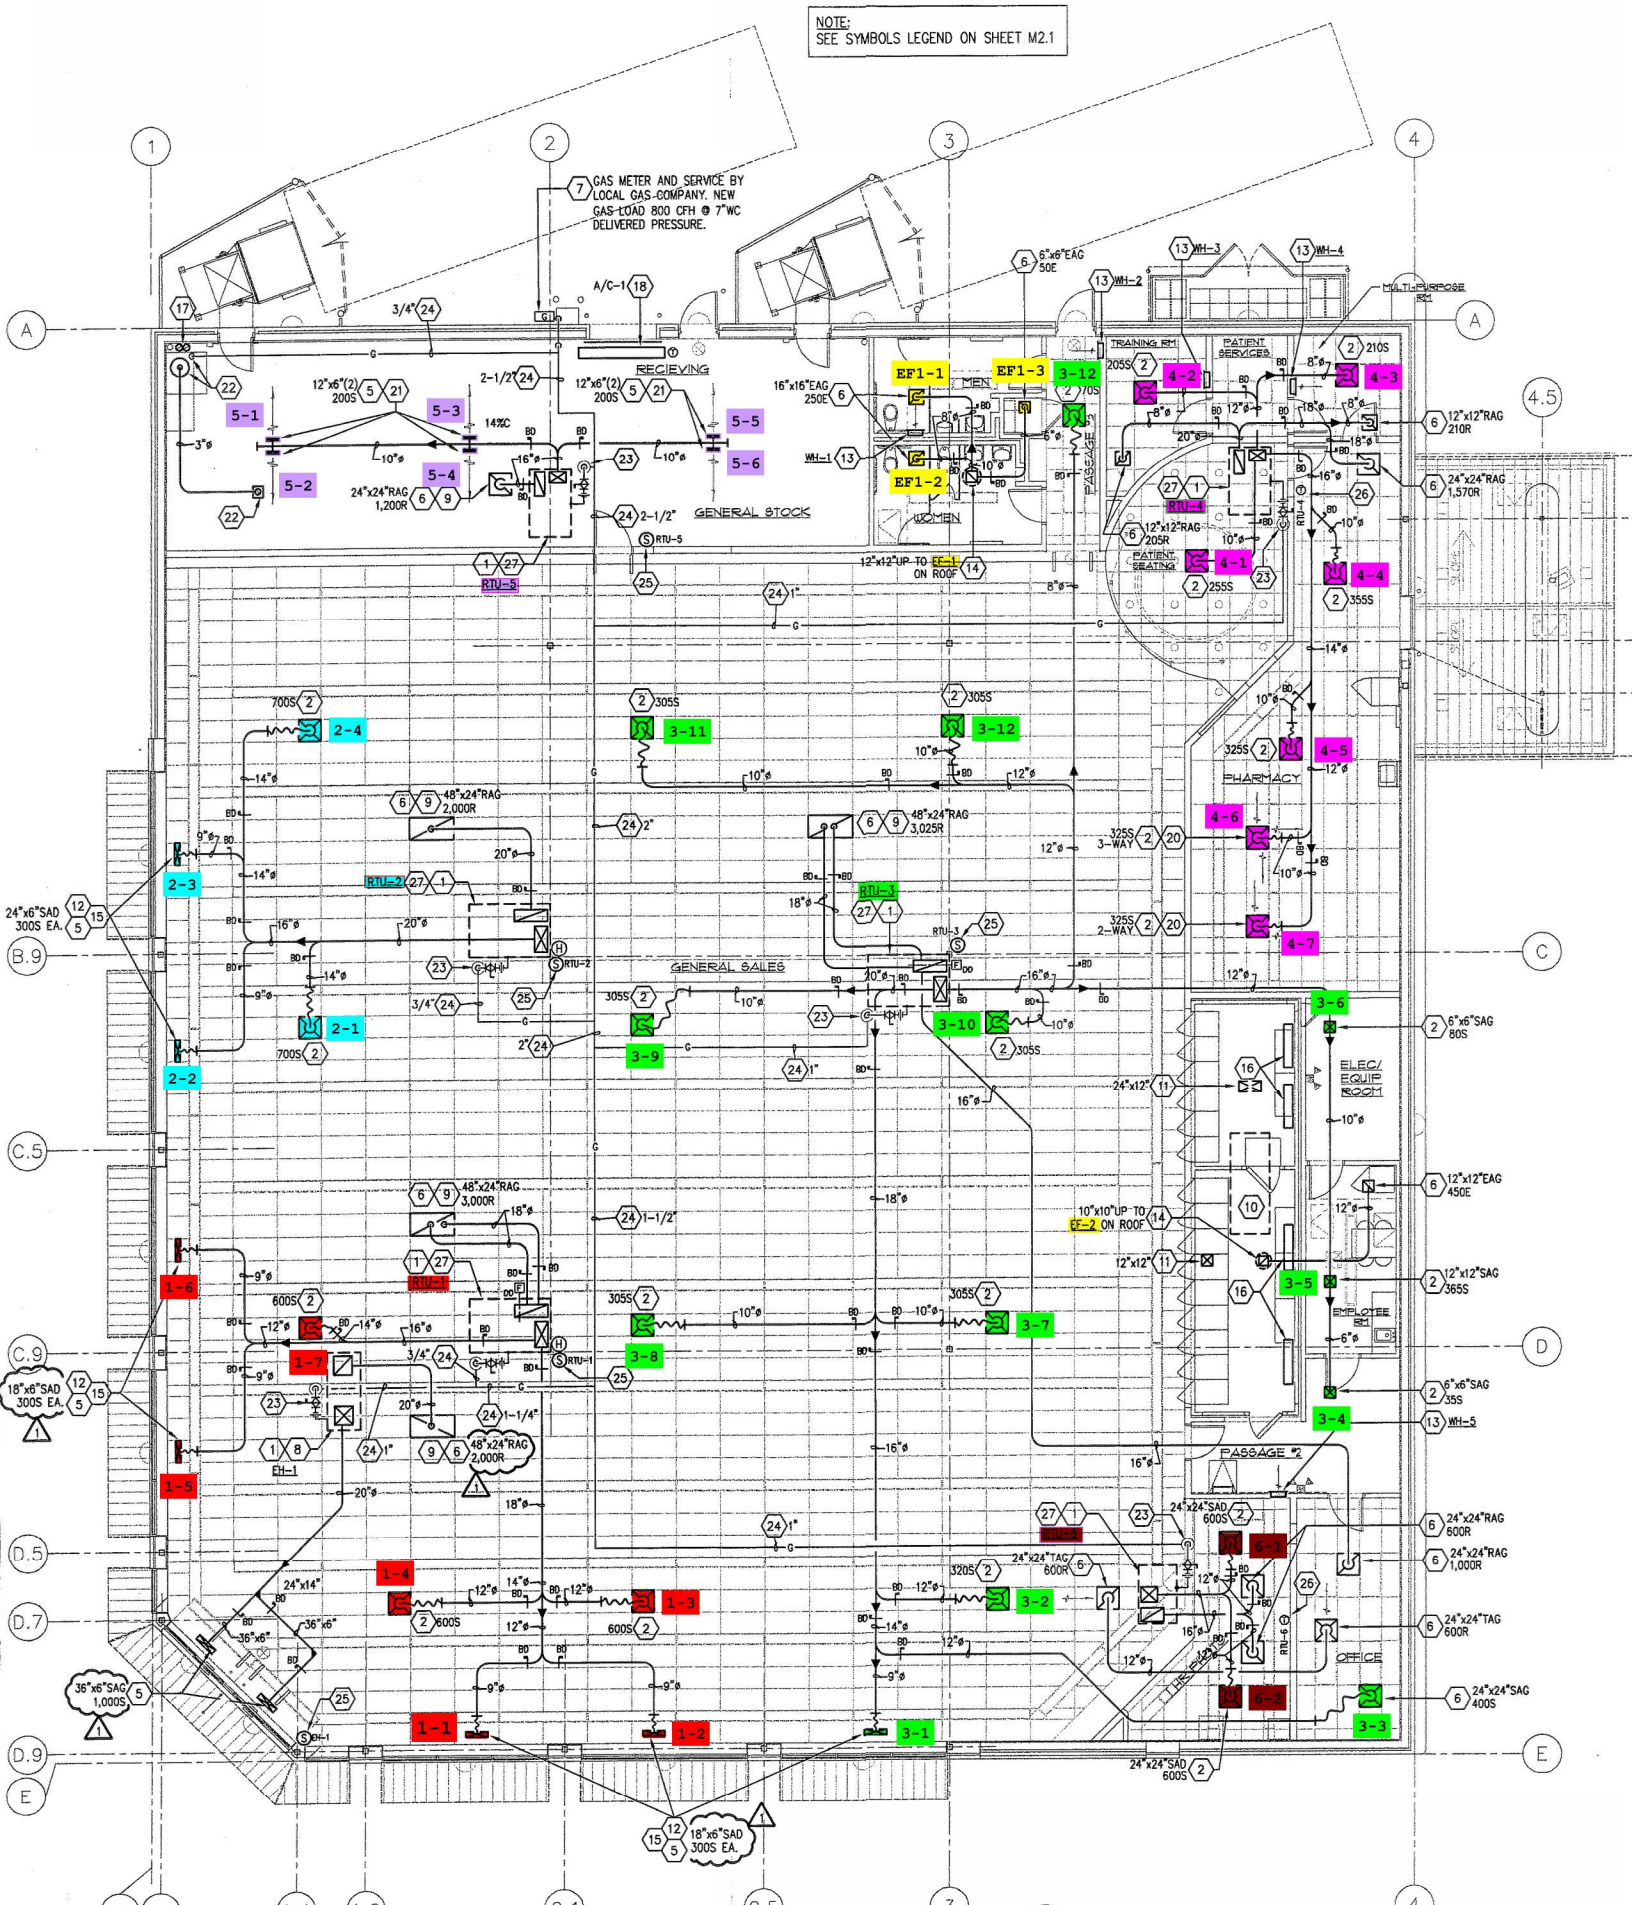

MECHANICAL FLOOR PLAN

SCALE: 1/8" = 1'-0"