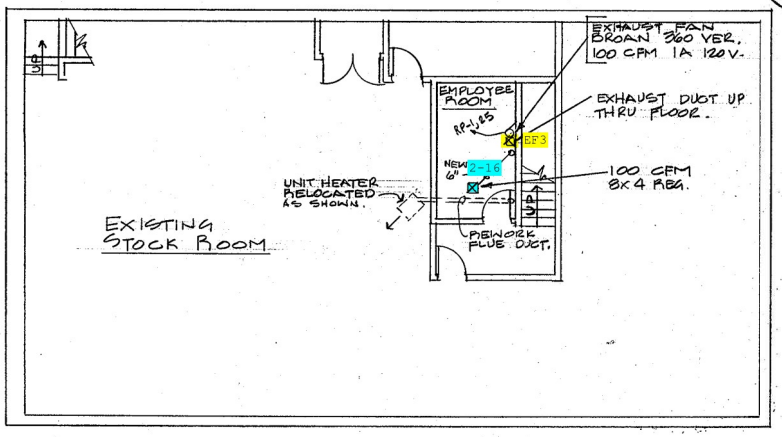

BASEMENT

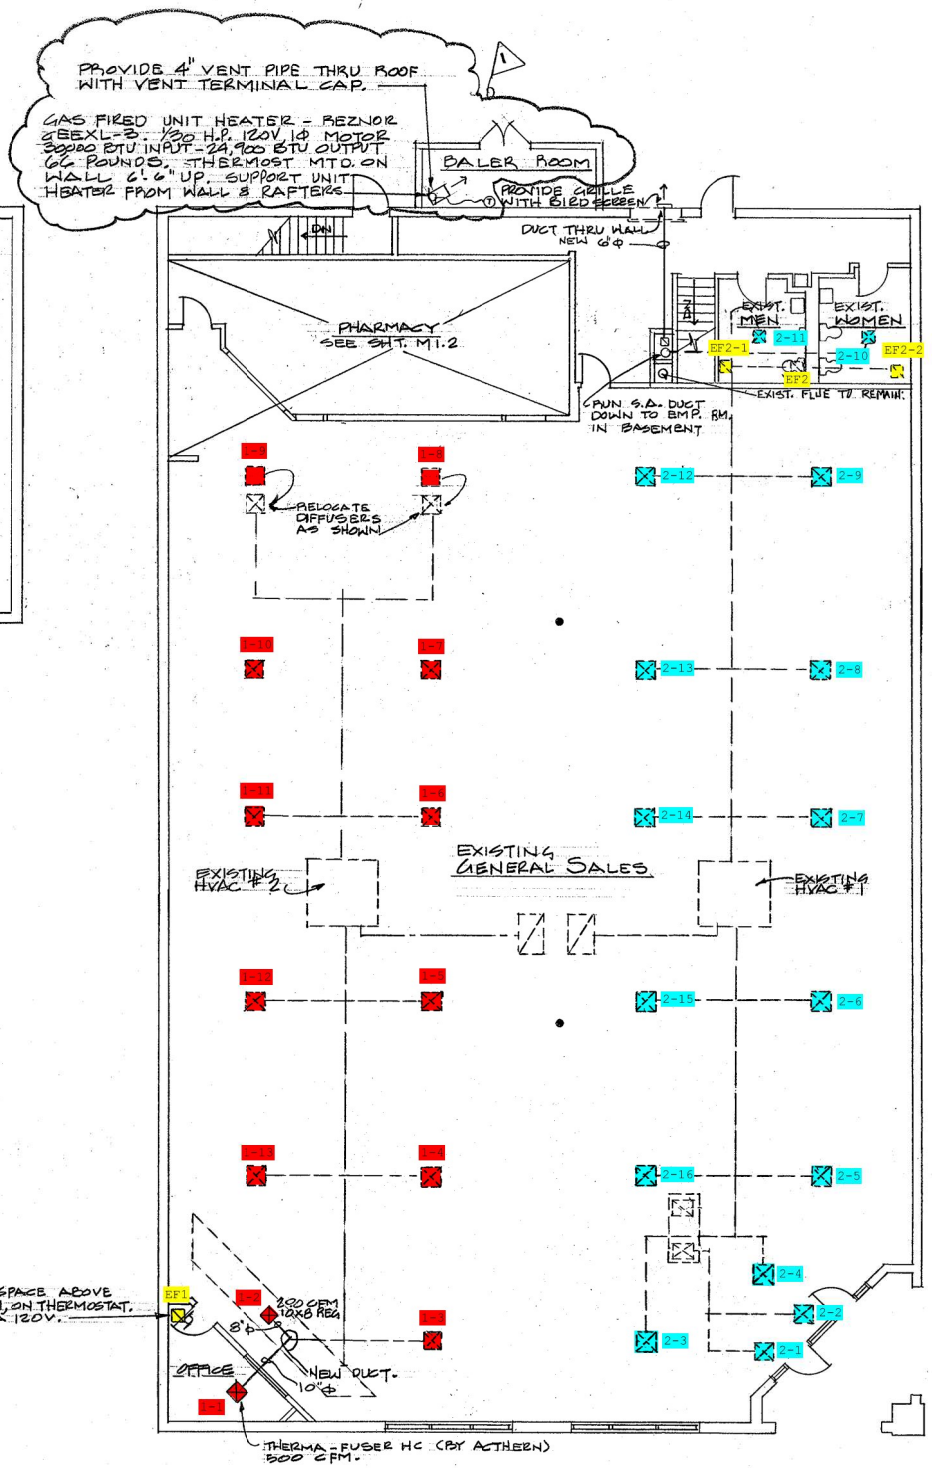

FLOOR PLAN