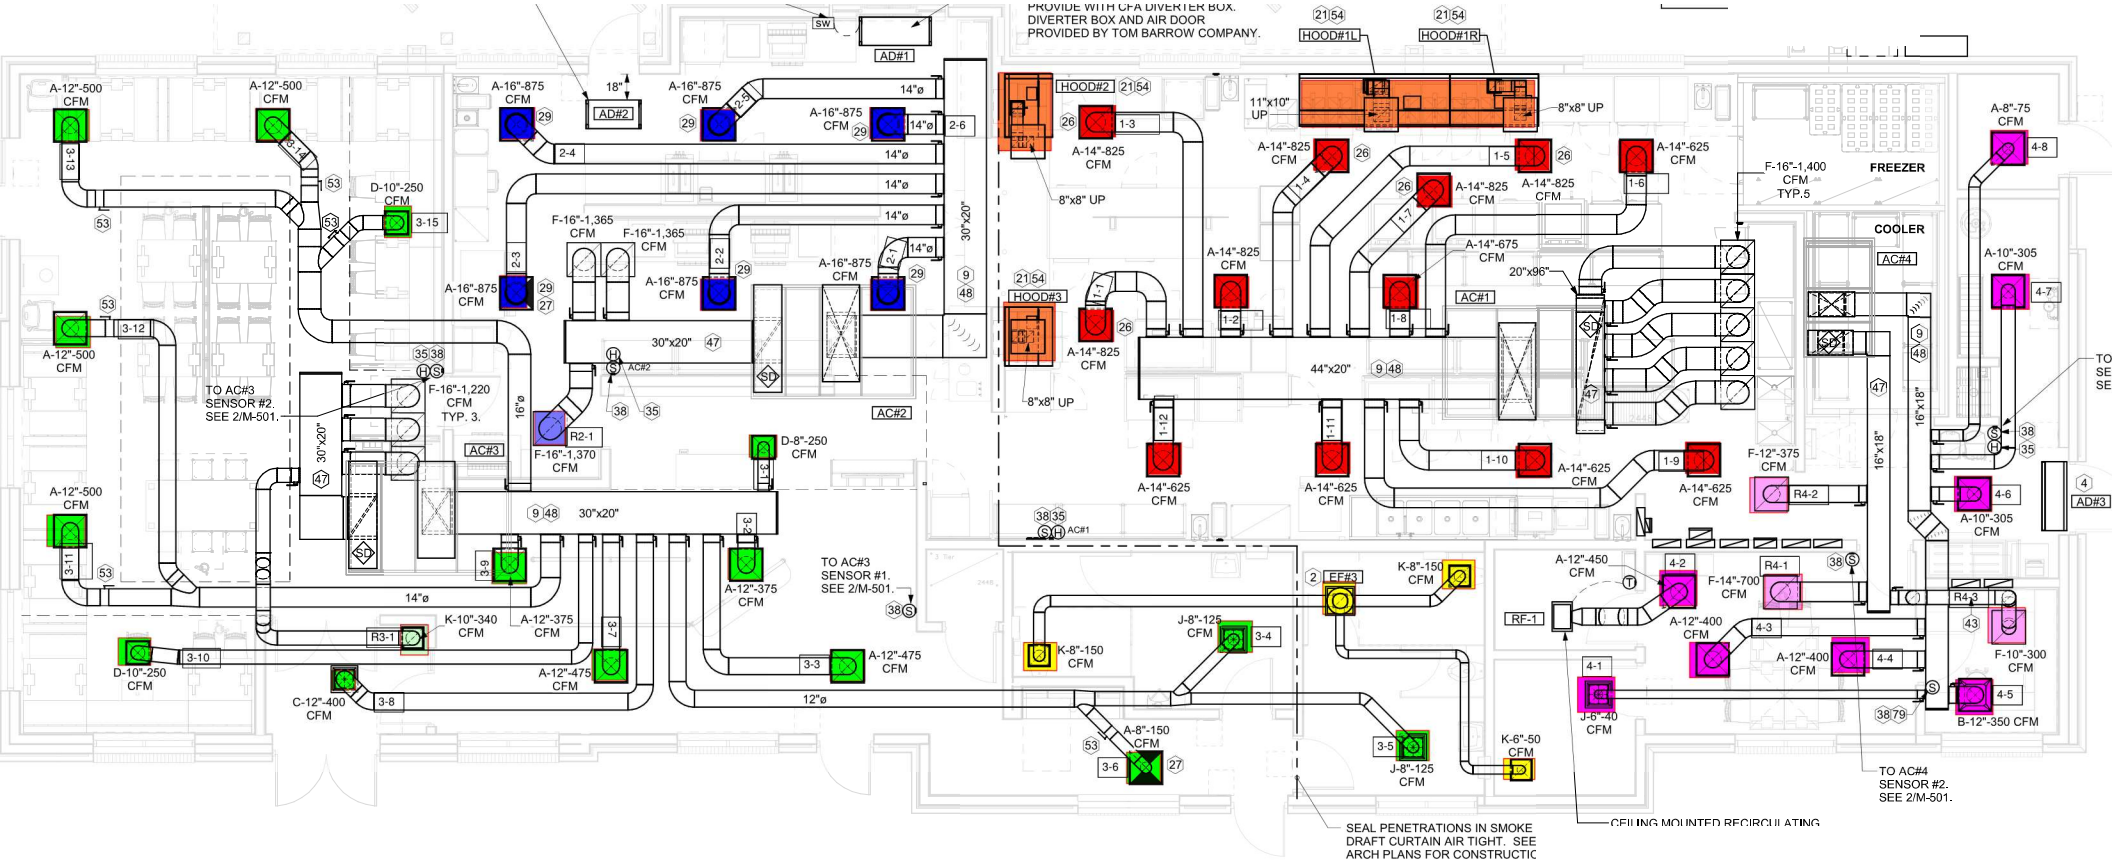

CANOPY GENERAL NOTES

:S ARE SAME SIZE AS
THERWISE.

1. COORDINATE NEW WORK WITH EXISTING CONDUIT, STRUCTURE, AND PIPING. FIELD VERIFY EXISTING CONDITIONS