WIRING AS

ISTOR CABLE

URAL
ING
F COOKING
E AND AS
EASE DUCT

ANT LINE SET,
AND
/ANSI
OOF FOR

ET,
AND
.
CONDENSER.
NGS.
S.
M FURNISHED

OUNT UNIT

TALL UV
D.
OMBUSTION
MINATIONS.

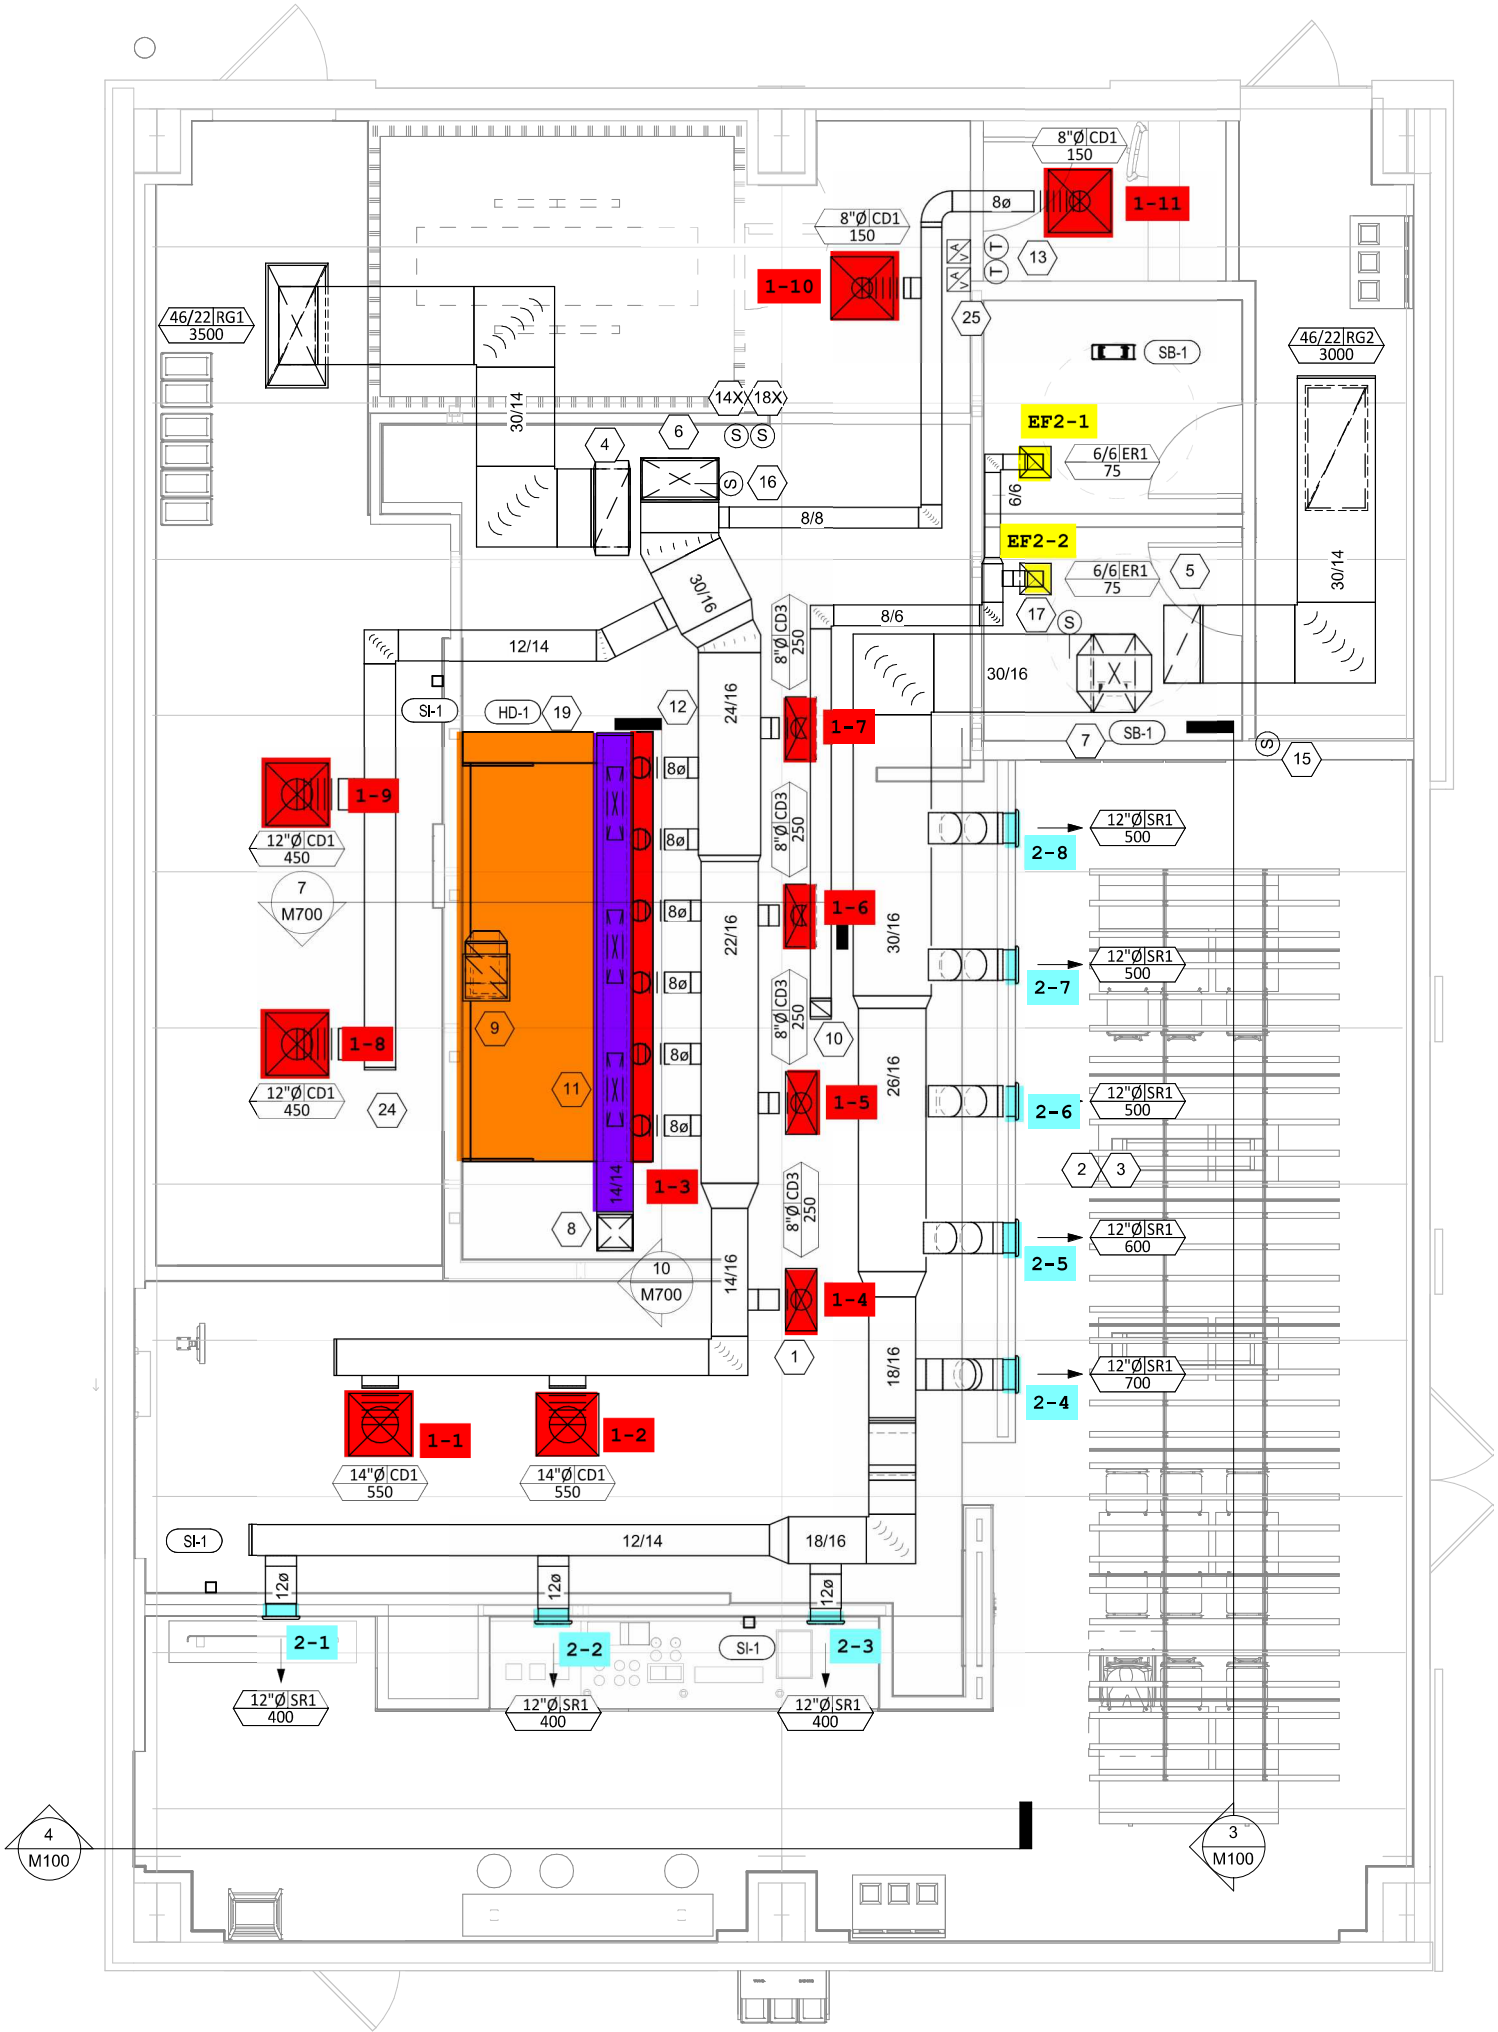

1 HVAC FLOOR PLAN