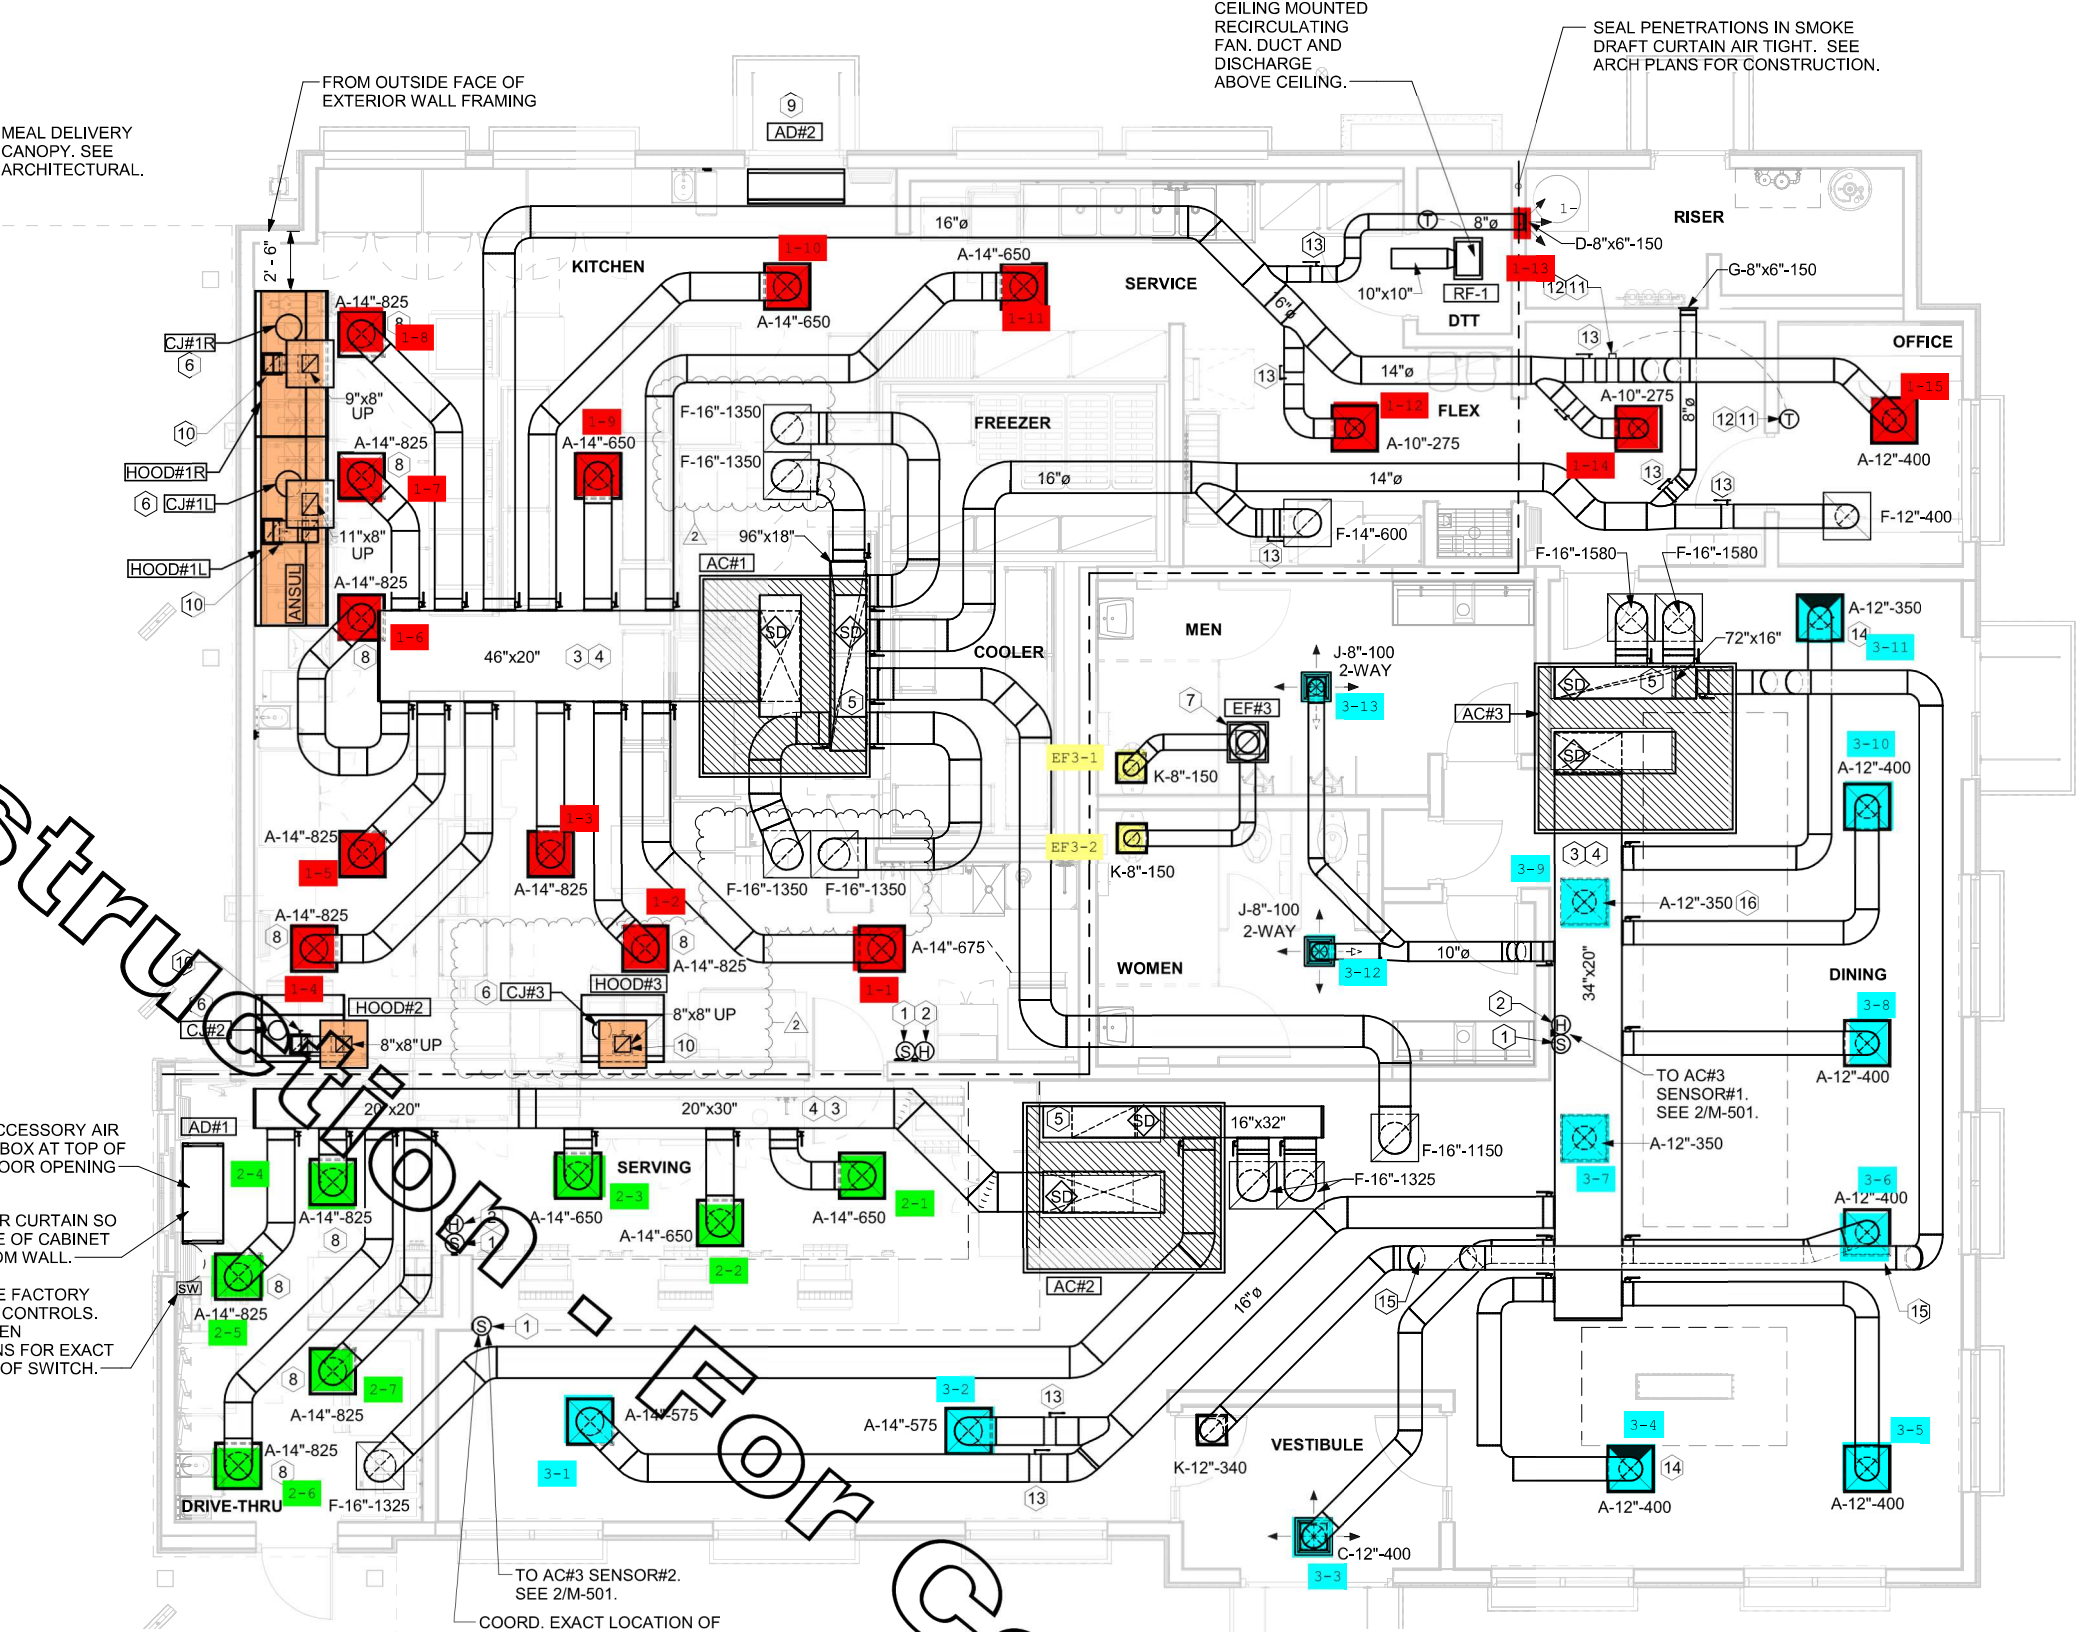
FROM OUTSIDE FACE OF EXTERIOR WALL FRAMING
MEAL DELIVERY CANOPY. SEE ARCHITECTURAL.
CEILING MOUNTED RECIRCULATING FAN. DUCT AND DISCHARGE ABOVE CEILING.
SEAL PENETRATIONS IN SMOKE DRAFT CURTAIN AIR TIGHT. SEE ARCH PLANS FOR CONSTRUCTION.
AD#2
KITCHEN
SERVICE
FREEZER
COOLER
MEN
WOMEN
RISER
OFFICE
FLEX
DTT
DINING
SERVING
DRIVE-THRU
VESTIBULE
AC#1
AC#2
AC#3
AD#1
HOOD#1R
HOOD#1L
HOOD#2
HOOD#3
CJ#1R
CJ#1L
CJ#2
CJ#3
ANSUL
RF-1
EF#3
EF3-1
EF3-2
D-8"x6"-150
G-8"x6"-150
TO AC#3 SENSOR#1. SEE 2/M-501.
TO AC#3 SENSOR#2. SEE 2/M-501.
COORD. EXACT LOCATION OF
CCESSORY AIR BOX AT TOP OF OOR OPENING
R CURTAIN SO E OF CABINET OM WALL.
E FACTORY CONTROLS. EN NS FOR EXACT OF SWITCH.
Construction For Co