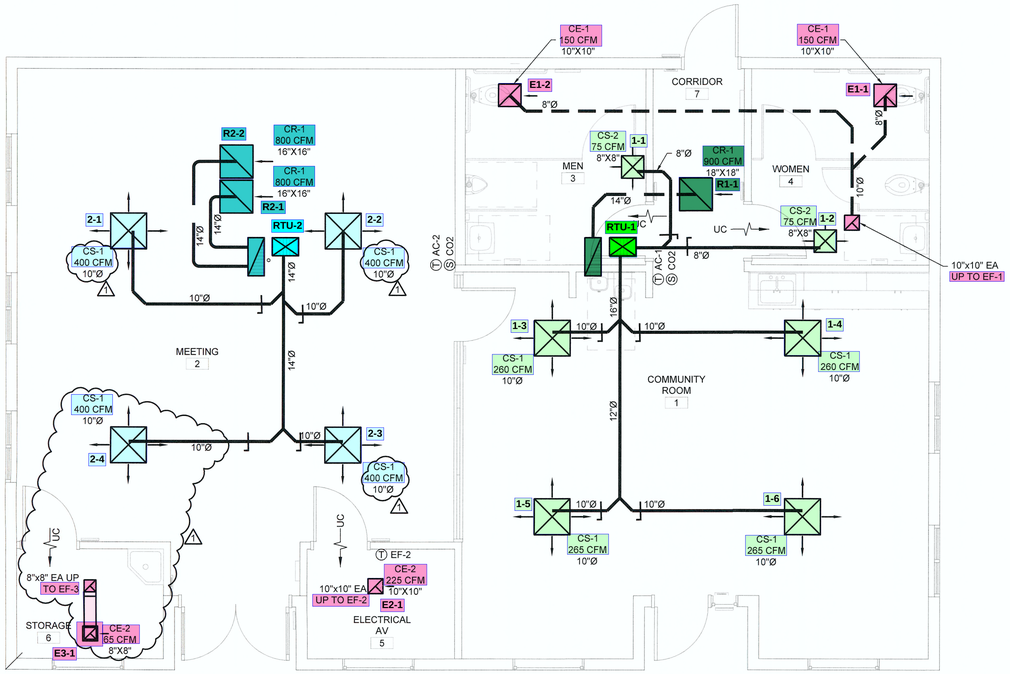

1 / M2.1 MECHANICAL - FLOOR PLAN

SCALE: 1/4" = 1'- 0"

NORTH

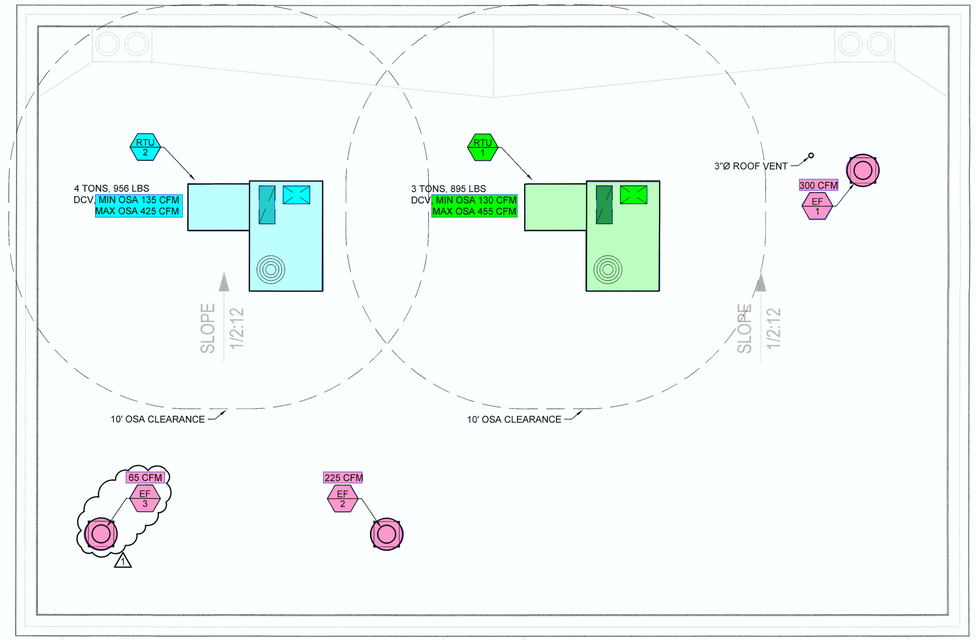

2 / M2.1 MECHANICAL - ROOF PLAN

SCALE: 1/4" = 1'- 0"

NORTH

REPRODUCTION OF PLANS AND SPECIFICATIONS MAY BE A VIOLATION OF ANY LOCAL, STATE AND FEDERAL CODE OR ANY CITY ORDINANCE OR STATE LAW.

TPH architects

TIMOTHY P. HUFF & ASSOCIATES, INC.
Timothy P. Huff, AIA Architect
519 McHenry Ave., Modesto, CA 95354
Ph: (209) 571-2232 Fax: (209) 571-1936

LICENCED ARCHITECT TIMOTHY PAUL HUFF No. C15527 REN. 5/25 STATE OF CALIFORNIA

Copyright 2023 - Timothy P. Huff & Associates

BOUDREAU ENGINEERING INCORPORATED
PO BOX 943
MANTECA, CA 95336
(209)606-7052
CONSULTING MECHANICAL ENGINEERS

REGISTERED PROFESSIONAL ENGINEER BRIAN BOUDREAU M33714 JUNE 30, 2025 MECHANICAL STATE OF CALIFORNIA

Consultants

RIVERBANK COMMUNITY CENTER

STANISLAUS RFEGIONAL HOUSING AUTHORITY

MECHANICAL - FLOOR AND ROOF PLAN

No.	Description	Date
1	BACK CHECK	3/13/24

Project Number	2142/BEI 23125
Date	DEC 2023
Drawn by	JCK
Checked by	BEB

M2.1

Plot Date & Time 9/12/2023 11:54:49 AM

C:\Jobs\2023\23125 - Riverbank Community Center\23125 Riverbank CC Mech.dwg, 24/03/13 11:43:04 AM, AutoCAD PDF (High Quality Print).pc3, ARCH full bleed D (36.00 x 24.00 Inches)