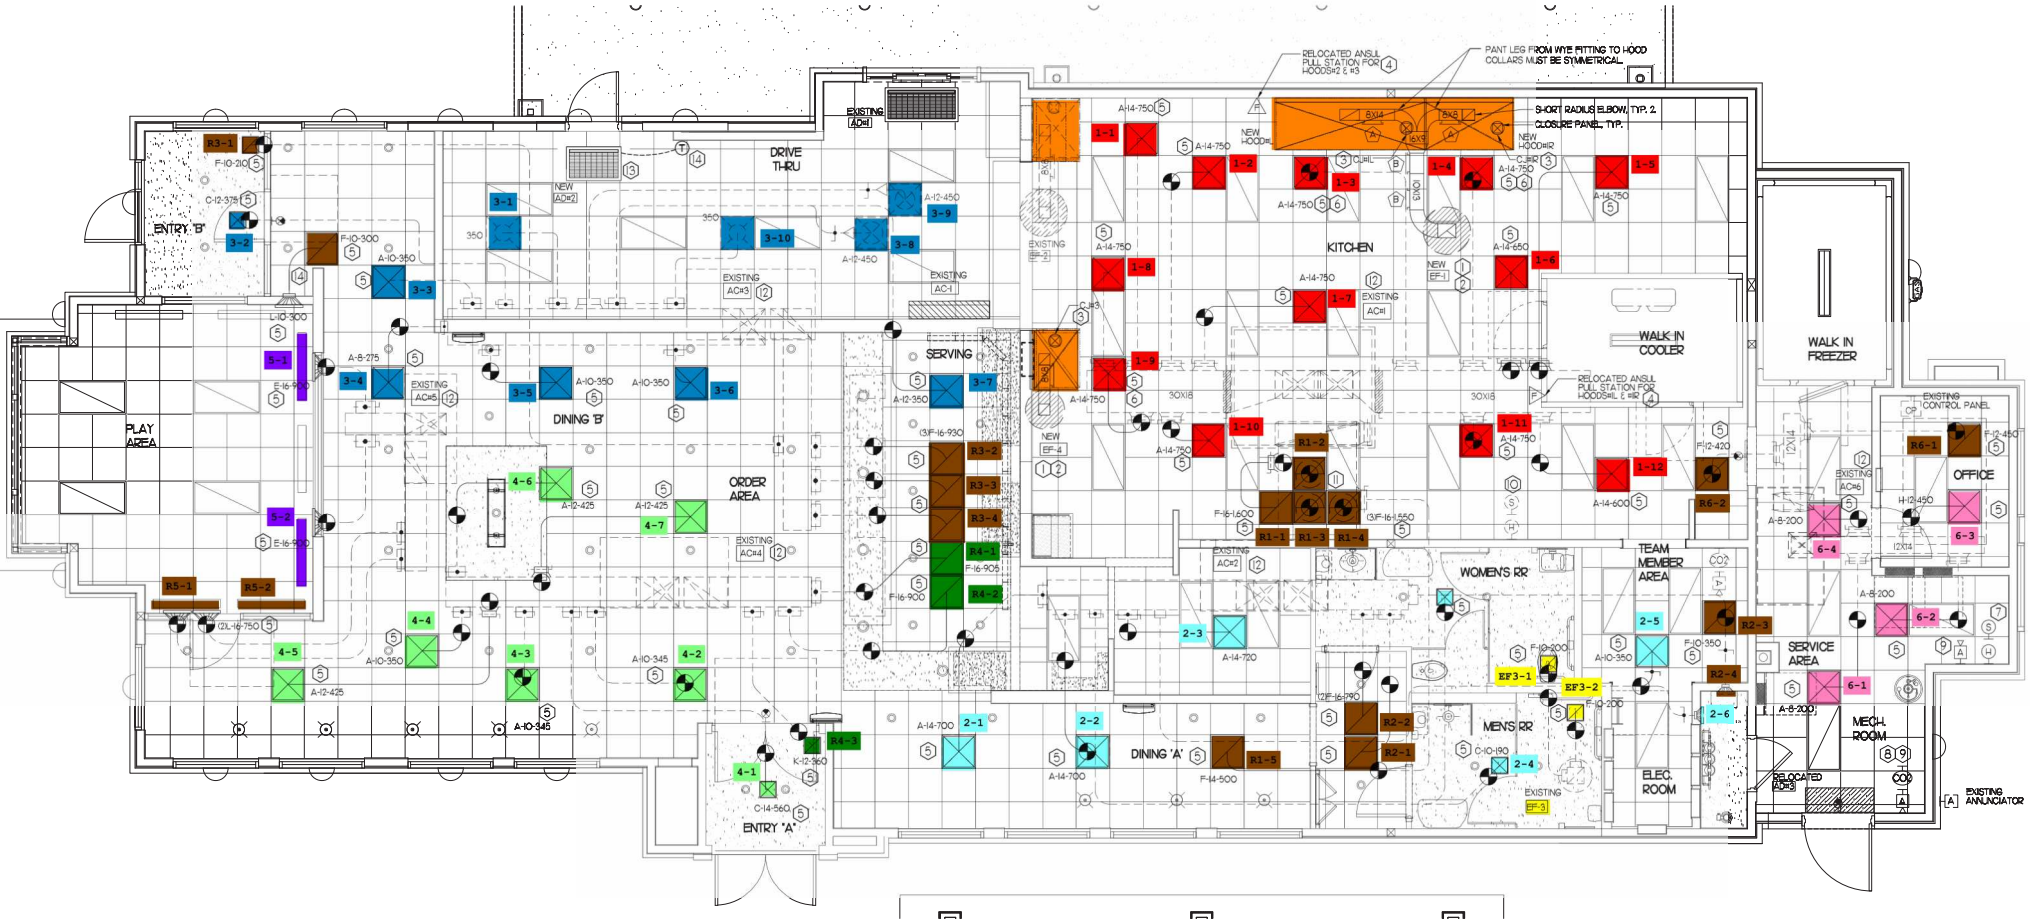
ENTRY 'B'
PLAY AREA
DRIVE THRU
DINING 'B'
ORDER AREA
SERVING
KITCHEN
WALK IN COOLER
WALK IN FREEZER
WOMEN'S RR
MEN'S RR
TEAM MEMBER AREA
ELEC. ROOM
SERVICE AREA
MECH. ROOM
OFFICE
DINING 'A'
ENTRY 'A'
RELOCATED ANSUL PULL STATION FOR HOODS#2 & #3
PANT LEG FROM WYE FITTING TO HOOD COLLARS MUST BE SYMMETRICAL.
SHORT RADIUS ELBOW, TYP. 2.
CLOSURE PANEL, TYP.
RELOCATED ANSUL PULL STATION FOR HOODS#1, 2 & #3
EXISTING CONTROL PANEL
EXISTING ANNUNCIATOR