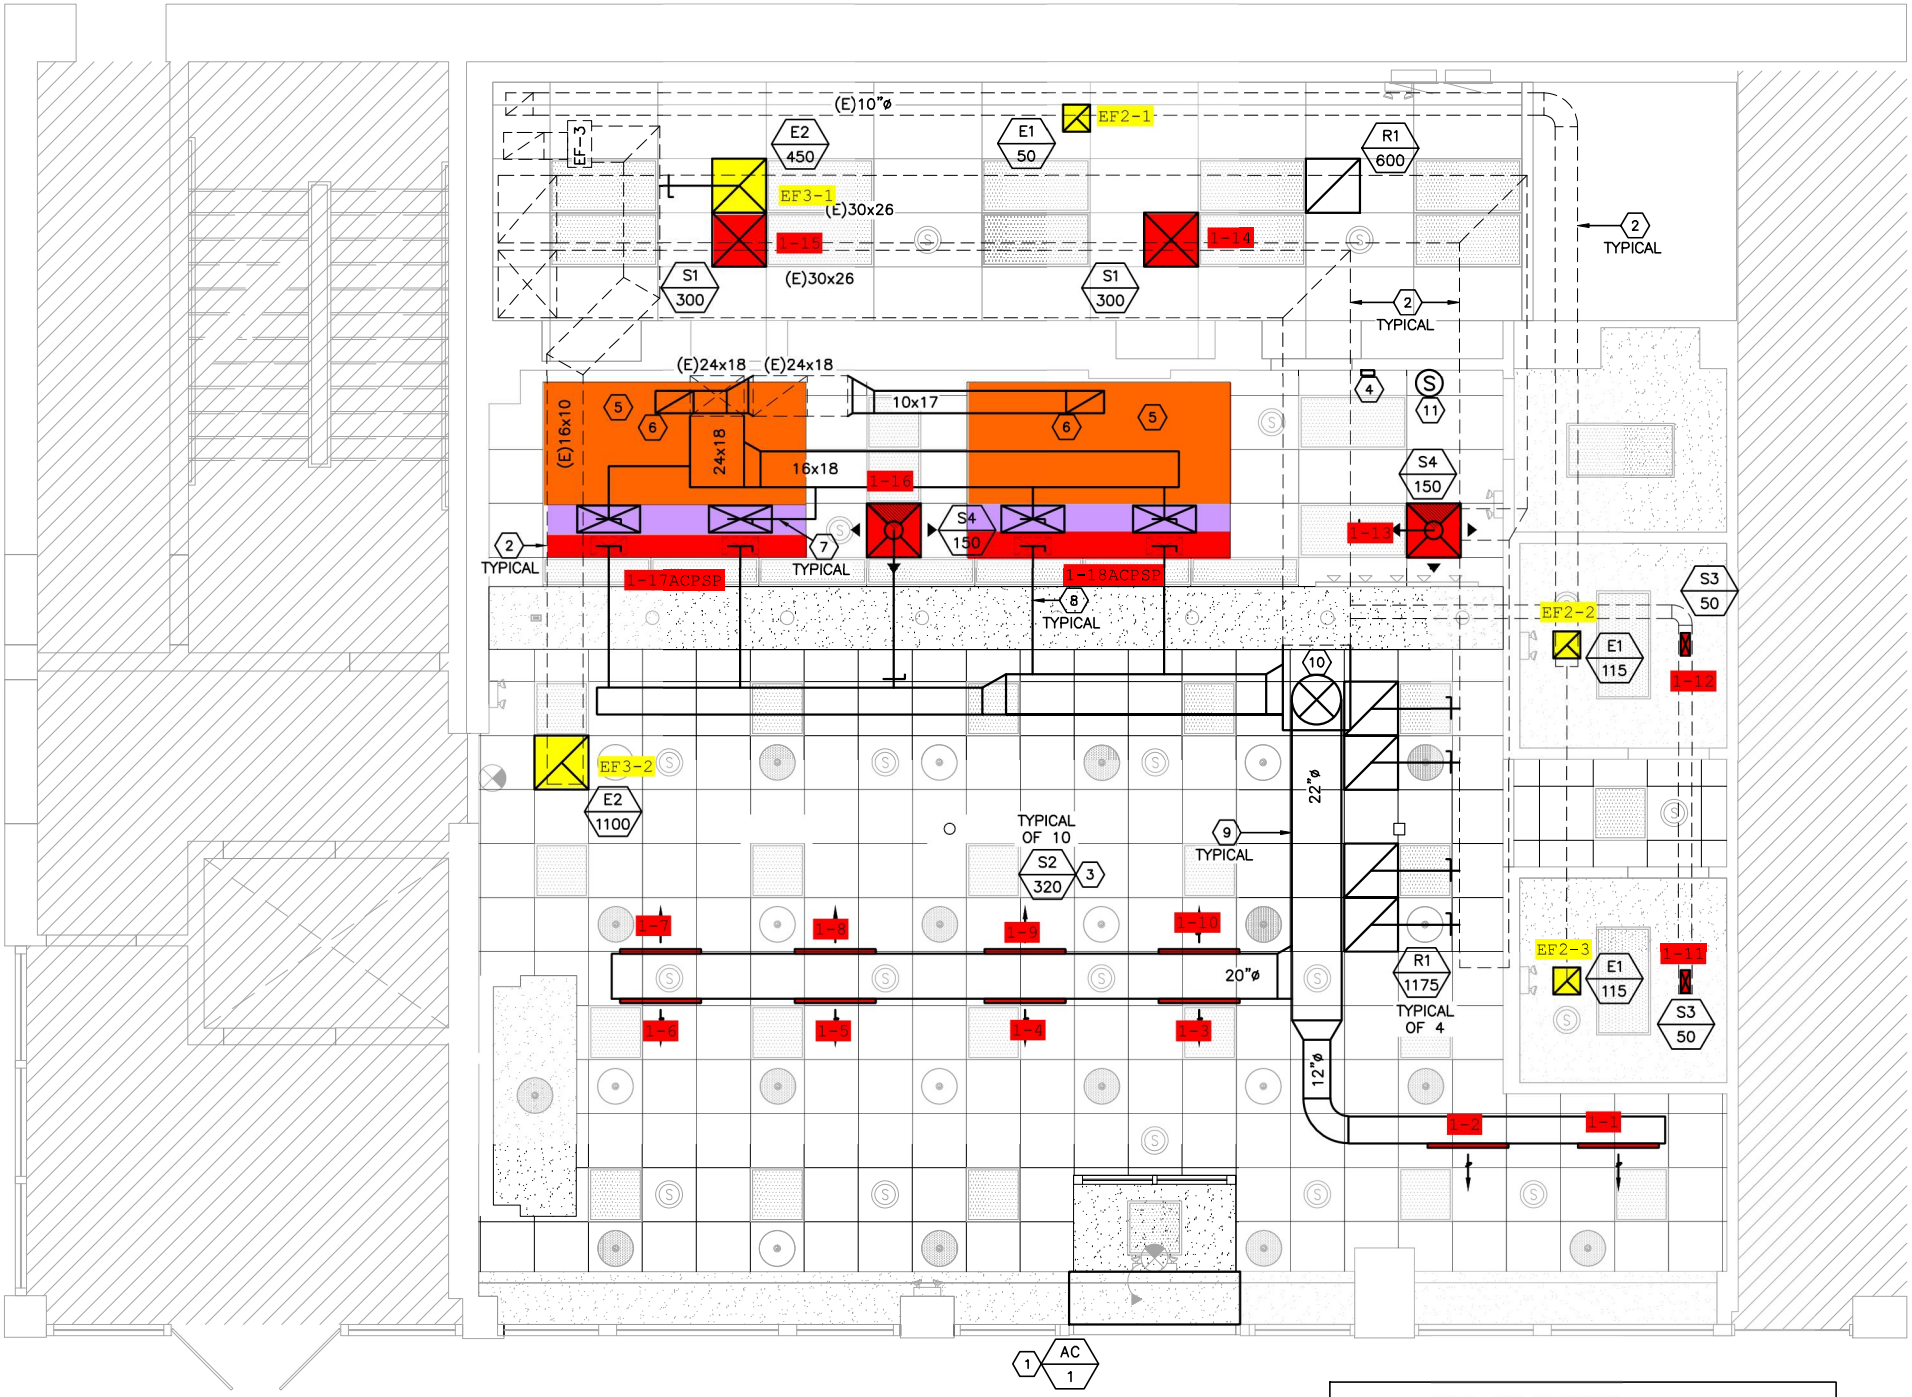

1 FLOOR PLAN - HVAC
SCALE: 1/4" = 1'-0"

ALL EXISTING AIR DEVICES IN TENANT SPACE TO REPLACED WITH NEW PER AIR DEVICE SCHEDULE ON M3.0. VERIFY EXACT LOCATION IN FIELD AND EXTEND DUCTWORK AS NECESSARY.