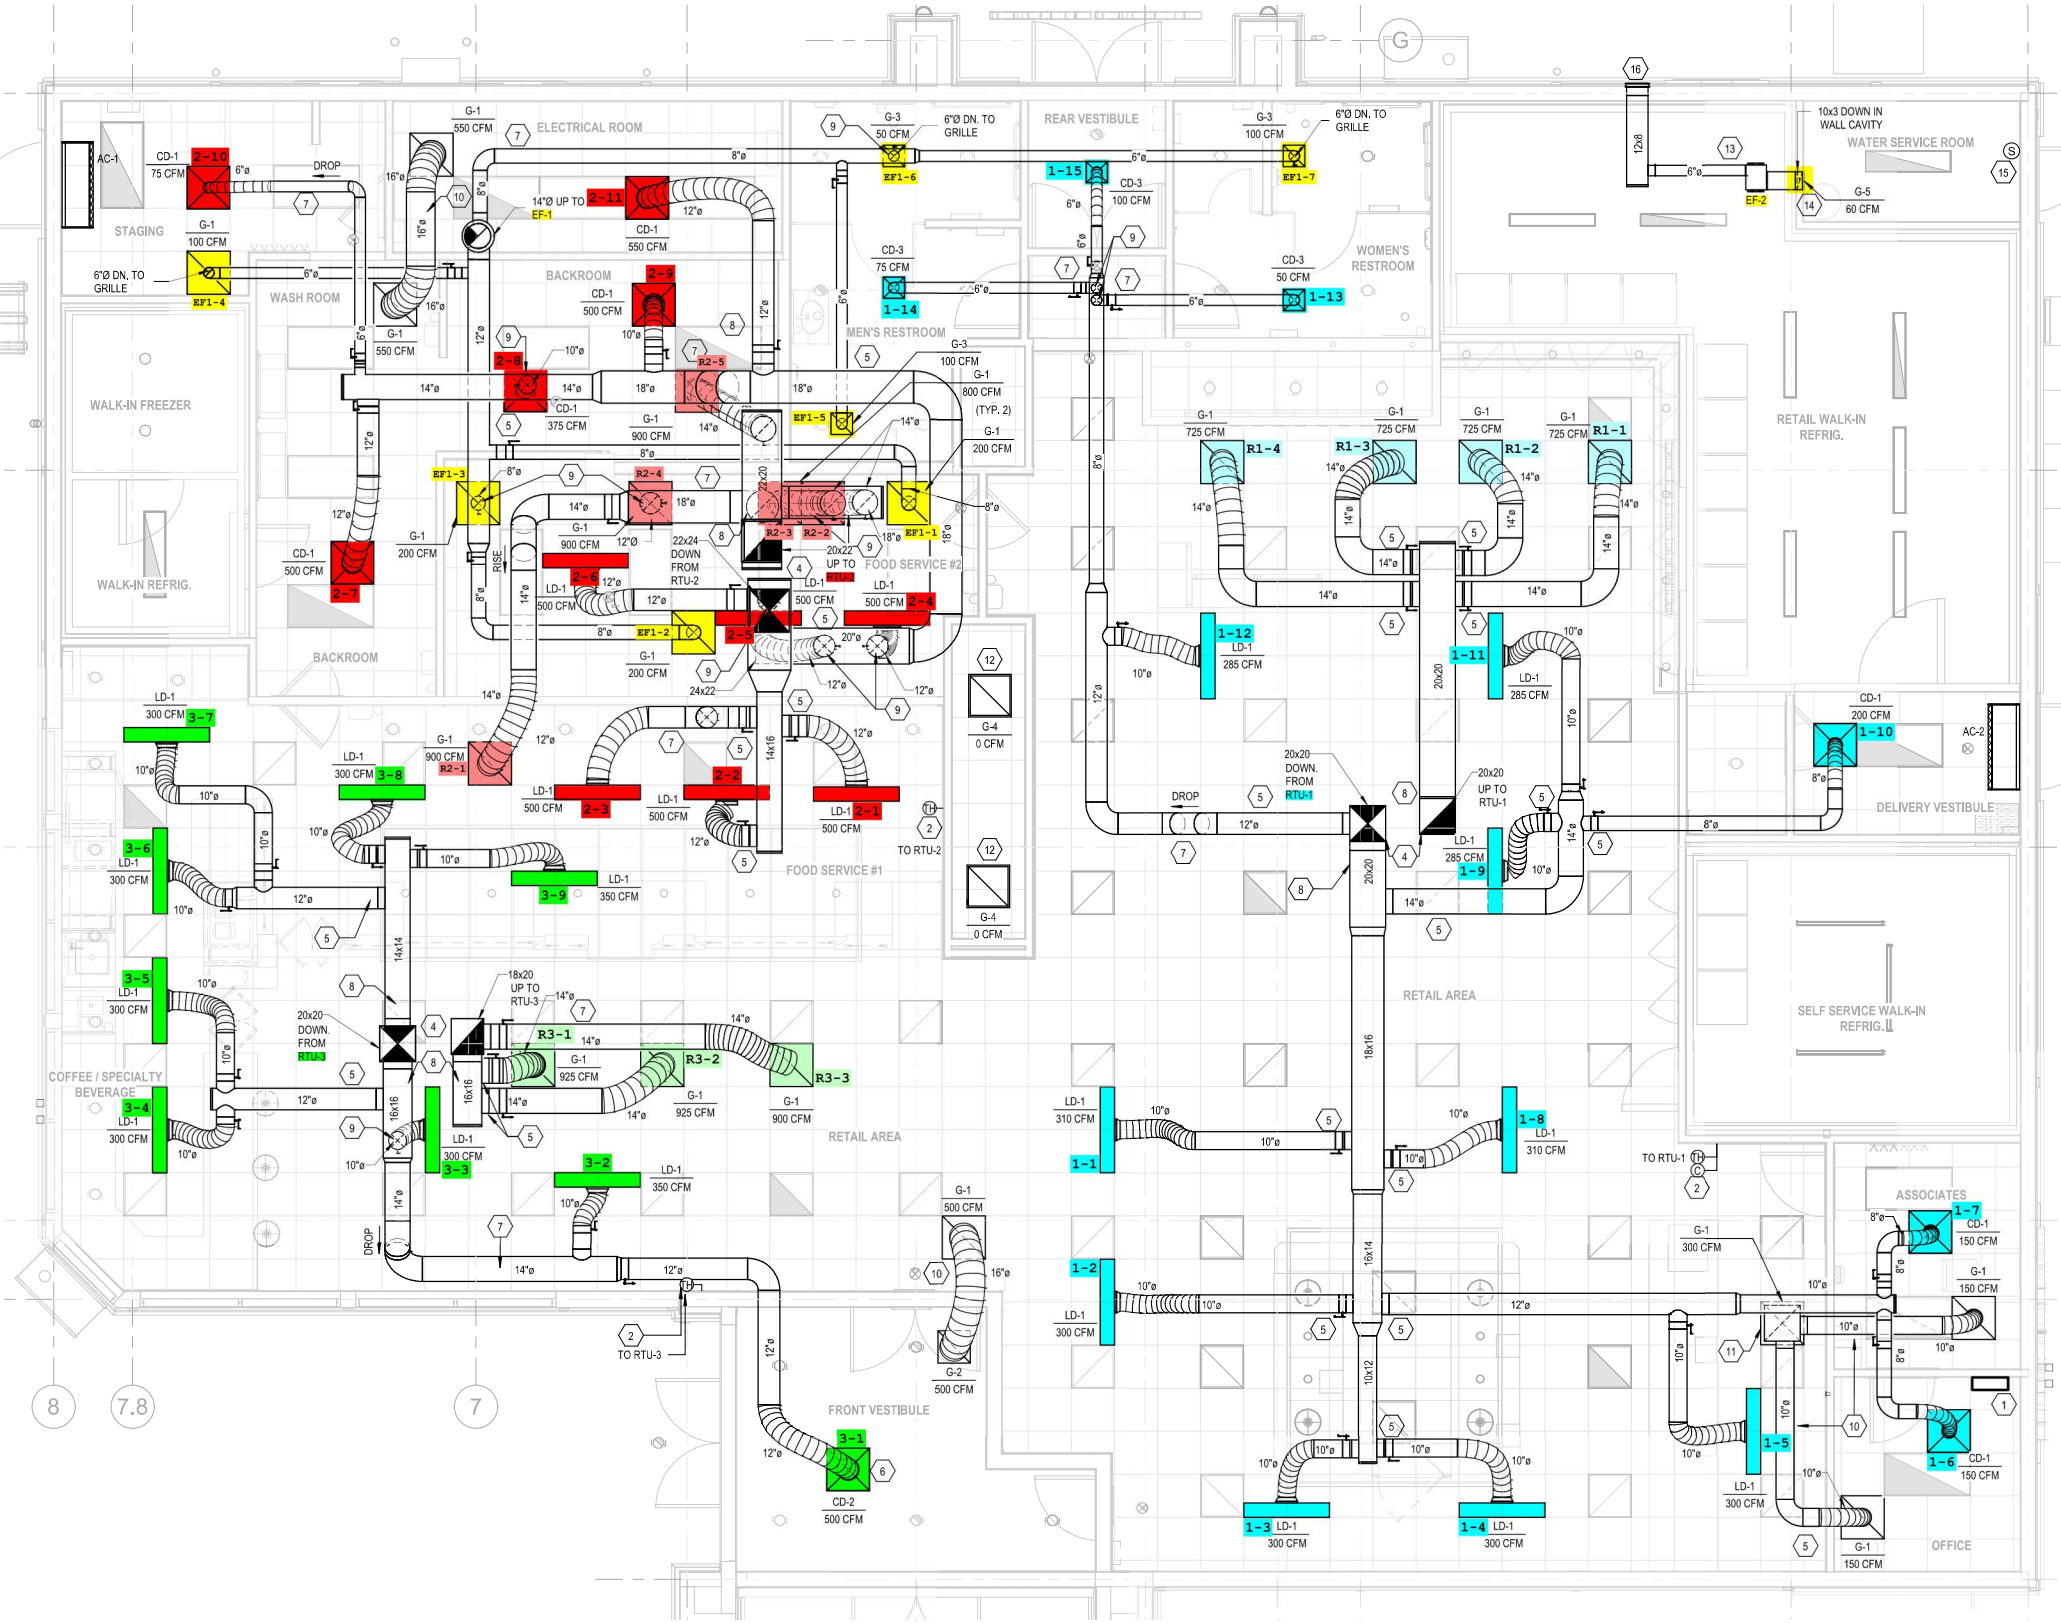
ELECTRICAL ROOM
STAGING
WASH ROOM
BACKROOM
WALK-IN FREEZER
WALK-IN REFRIG.
MEN'S RESTROOM
REAR VESTIBULE
WOMEN'S RESTROOM
WATER SERVICE ROOM
RETAIL WALK-IN REFRIG.
FOOD SERVICE #2
FOOD SERVICE #1
DELIVERY VESTIBULE
RETAIL AREA
SELF SERVICE WALK-IN REFRIG.
COFFEE / SPECIALTY BEVERAGE
FRONT VESTIBULE
ASSOCIATES
OFFICE
AC-1
AC-2
EF-1
EF-2
EF1-1
EF1-2
EF1-3
EF1-4
EF1-5
EF1-6
EF1-7
TO RTU-1
TO RTU-2
TO RTU-3
6"Ø DN. TO GRILLE
10x3 DOWN IN WALL CAVITY
14"Ø UP TO EF-1
22x24 DOWN FROM RTU-2
20x22 UP TO RTU-2
20x20 DOWN. FROM RTU-1
20x20 UP TO RTU-1
20x20 DOWN. FROM RTU-3
18x20 UP TO RTU-3
G-1 550 CFM
G-1 100 CFM
G-1 900 CFM
G-1 200 CFM
G-1 800 CFM (TYP. 2)
G-1 725 CFM
G-1 925 CFM
G-1 500 CFM
G-1 300 CFM
G-1 150 CFM
G-3 50 CFM
G-3 100 CFM
G-4 0 CFM
G-5 60 CFM
G-2 500 CFM
CD-1 75 CFM
CD-1 550 CFM
CD-1 500 CFM
CD-1 375 CFM
CD-1 200 CFM
CD-1 150 CFM
CD-3 100 CFM
CD-3 75 CFM
CD-3 50 CFM
CD-2 500 CFM
LD-1 300 CFM
LD-1 350 CFM
LD-1 500 CFM
LD-1 285 CFM
LD-1 310 CFM
LD-1 150 CFM
DROP
RISE
8
7.8
7