ANT LINES PER
OOF.
RIGERANT LINE
RANT PIPING TO
UD AS SHOWN

NS AND AS

CTURAL AND
POTLE ON

TYPICAL.
KEY OPERATED
CAL.
SEE ELECTRICAL
ERS ON FACE OF
REME HALO

SIDE AIR
NTAKE AND
ON ON WATER

OOM AT

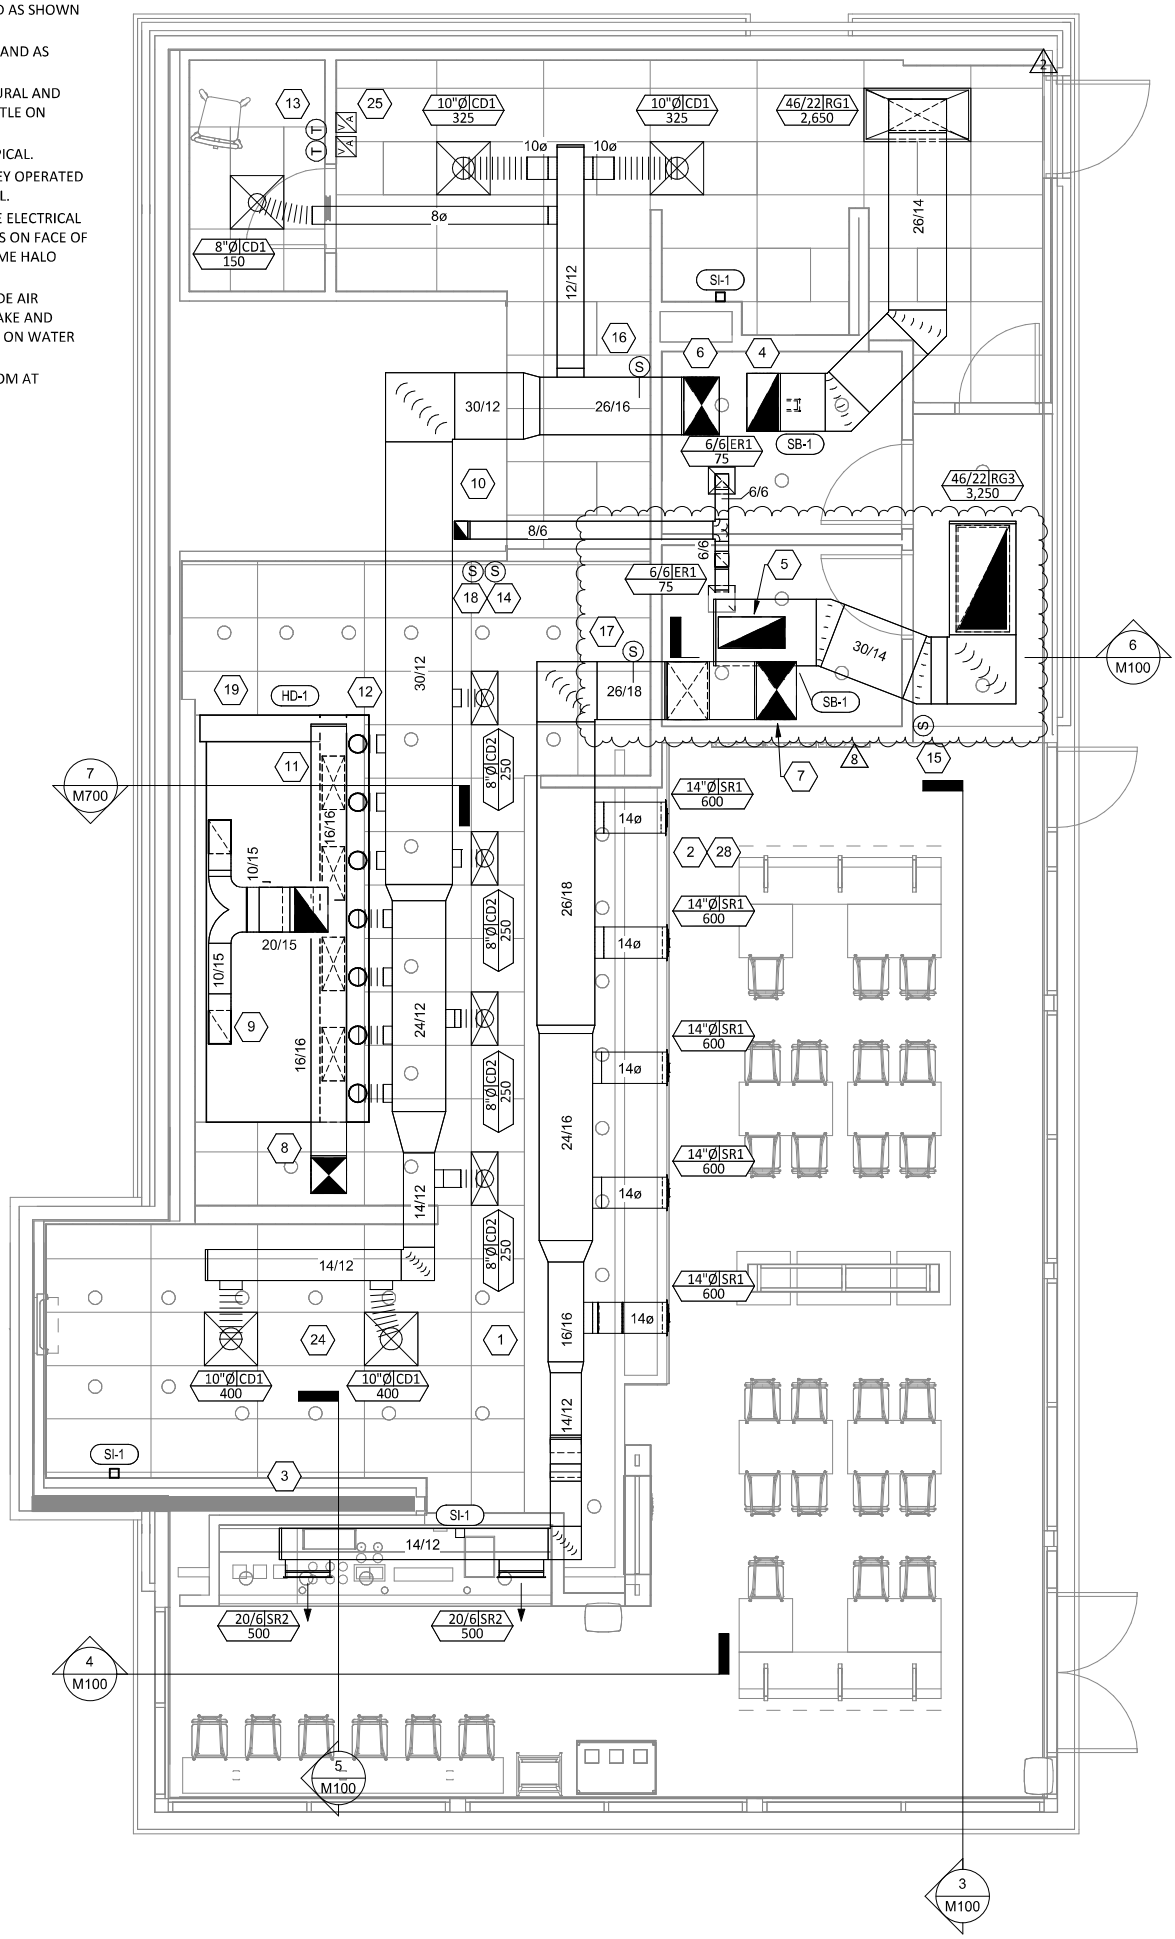

1
M100

HVAC FLOOR PLAN

1/4" = 1'-0"