A.M. CERRA, JR. P.E.
1827 POWERS FERRY ROAD
BLDG # 18, SUITE # 100
ATLANTA, GEORGIA 30339
770.980.0581

22313.01

A.M. CERRA JR. LICENSE No. 52858 STATE OF FLORIDA PROFESSIONAL ENGINEER

A.M. Cerra Jr. P.E.

Digitally signed by A.M. Cerra Jr. P.E.
DN: cn=A.M. Cerra Jr. P.E., o, ou, email=mike_amcinc@amcpe.com, c=US
Date: 2023.05.15 11:26:52 -04'00'

THIS DRAWING IS THE PROPERTY OF A.M. CERRA JR. P.E. AND IS NOT TO BE REPRODUCED IN WHOLE OR IN PART, IS NOT TO BE USED ON ANY OTHER PROJECT AND SHALL BE RETURNED UPON REQUEST. COPYRIGHT AS DATED A.M. CERRA JR. P.E. IS NOT VALID UNLESS SIGNATURE AND SEAL ARE PRESENT.

KEYED NOTES
1. EXISTING UNIT TO BE REMOVED & REPLACED
2. EXISTING CURB TO REMAIN
3. ADAPTER CURB
4. CONNECT NEW CONDENSATE TO EXISTING
5. FIELD VERIFY LOCATIONS OF RTU-8 & 19
6. EXISTING EQUIPMENT TO REMAIN

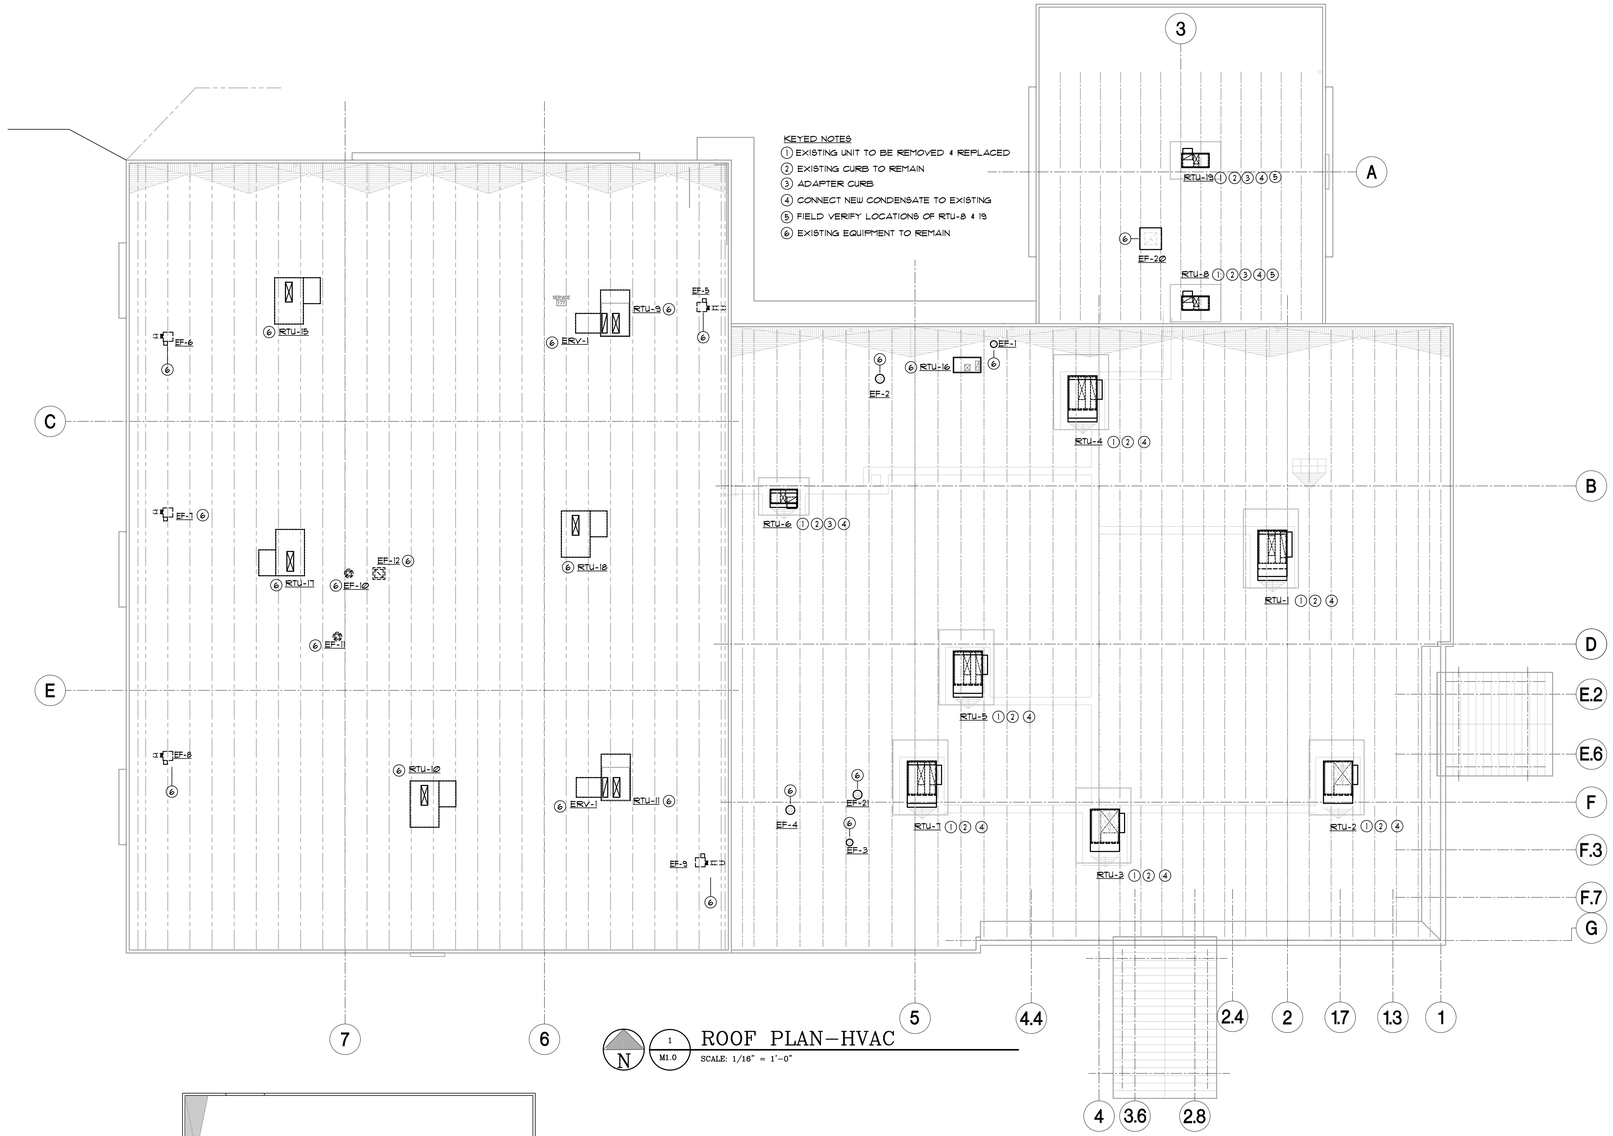

N 1 M1.0 ROOF PLAN–HVAC
SCALE: 1/16" = 1'-0"

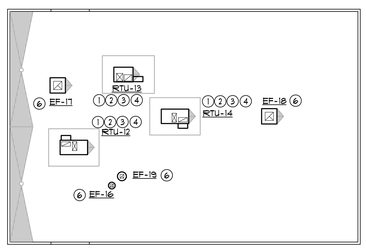

N 2 M1.0 FQC ROOF PLAN
SCALE: 1/16" = 1'-0"

RELEASED FOR CONSTRUCTION

APPROVAL

REVISIONS

REV. NO	DATE	DESCRIPTION

CARMAX THE AUTO SUPERSTORE

CARMAX THE AUTO SUPERSTORES, INC.
12800 TUCKER CREEK PARKWAY RICHMOND, VA 23238
(804) 747-0422

STORE NO. 7110
1300 NW 98TH COURT
DORAL, FLORIDA 33712

PROJECT NO	22313.01
DATE	05-15-23
SHEET TITLE	ROOF PLANS - HVAC
SHEET NO	M1.0

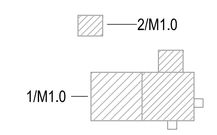

KEY PLAN