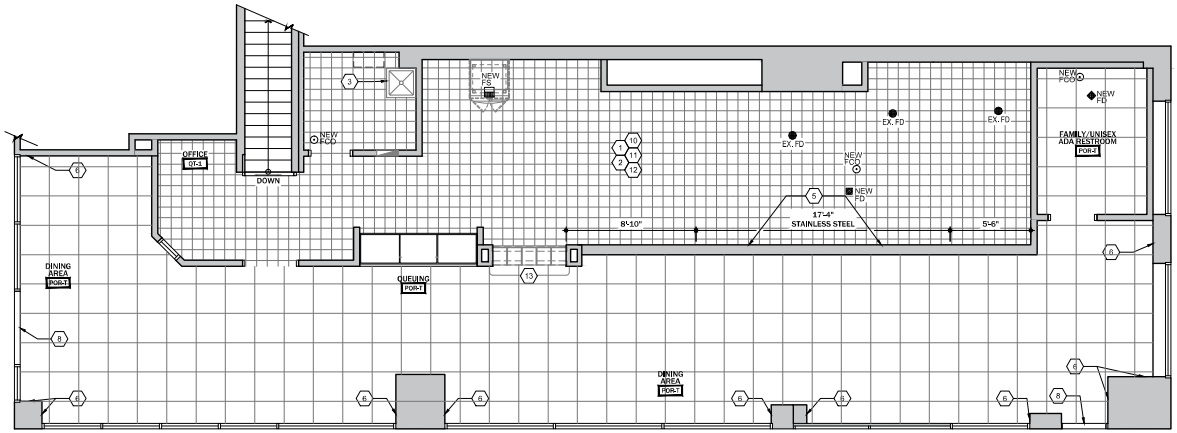

1 FLOOR FINISH PLAN - FIRST FLOOR

1,714 SQ./FT. / 15 SEATS

1/4"=1'-0"

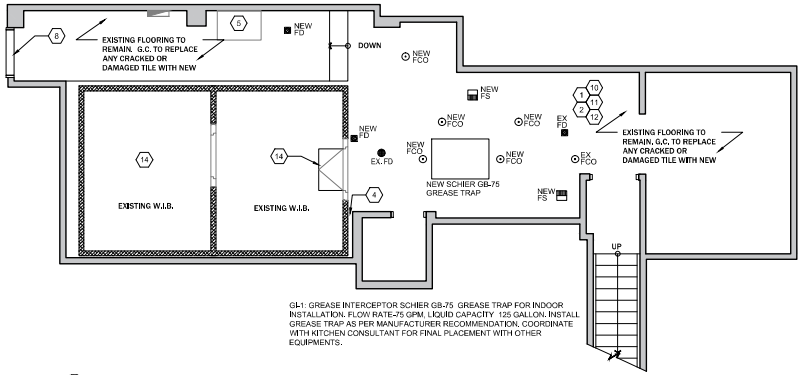

GI-1: GREASE INTERCEPTOR SCHIER GB-75 GREASE TRAP FOR INDOOR INSTALLATION. FLOW RATE-75 GPM, LIQUID CAPACITY 125 GALLON. INSTALL GREASE TRAP AS PER MANUFACTURER RECOMMENDATION. COORDINATE WITH KITCHEN CONSULTANT FOR FINAL PLACEMENT WITH OTHER EQUIPMENTS.

2 FLOOR FINISH PLAN - CELLAR

695 SQ./FT.

1/4"=1'-0"

GENERAL NOTES:

A. FLOORING CONTRACTOR IS RESPONSIBLE FOR FLOOR PREP NECESSARY FOR NEW FLOORING
B. SEAL ALL CONTROL JOINTS, SEE SPEC FOR TYPES AND SUBSTRATES. INSTALL ANTI-FRACTURE MEMBRANE OVER ALL CONTROL JOINTS, TYP
C. NO EPOXY GROUT SUBSTITUTES PERMITTED FLOORS TO BE INSTALLED AS TO PROVIDE POSITIVE DRAINAGE TO ALL FLOOR DRAINS
D. DO NOT PERMIT TRAFFIC OVER FINISHED FLOOR SURFACE FOR 4 DAYS AFTER INSTALLATION
E. PROVIDE TWO LAYERS OF CRAFT PAPER OVER ALL TILE AND GROUT ON FLOORS, TAPE DOWN AND STAGGER SEAMS
F. BY HALF THE WIDTH ON SECOND LAYER.
G. NO ACID TO BE USED FOR CLEANING FLOORS AFTER INSTALLATION AND DURING CONSTRUCTION TURNOVER. USE SOAP AND WATER WITH DECK BRUSH.
H. REFERENCE A402 FOR BASE DETAILS.

WATERPROOFING:
A. AT NEW WALL/FLOORING CONDITIONS: GENERAL CONTRACTOR TO PROVIDE BOSTIK USA - HYDROMENT BLACK TOP a. 90210 - WATERPROOF MEMBRANE SYSTEM WHERE SHOWN ON WALL FINISHES - MEMBRANE SYSTEM TO PROJECT UP WALL 6" AND OUT FROM WALL 16". REFER TO DETAILS ON SHEET A402. ALTERNATE APPROVED PRODUCT IS THE LATICRETE 9235 WATERPROOF MEMBRANE SYSTEM.

FINISH PLAN CODED NOTES:

1. 2" x 2" STAINLESS STEEL CORNER GUARDS AT ALL FRP-1 AND COOLER OUTSIDE CORNERS (OR AREAS NOTED IN DINING). APPLY SEALANT (SLNT - 3) CORNER TO FRP - SEE 9/A114
2. GC TO PROVIDE AND INSTALL 2" x WALL THICKNESS x 2" STAINLESS STEEL CHANNEL CAPS (WCG-3) AT ALL END WALL CONDITIONS -SEE SIMILAR DETAIL 9/A114
3. AT BACK AND APPLICABLE SIDE WALLS OF MOP SINK, PROVIDE STAINLESS STEEL 'Z' FLASHING AT TRANSITION FROM FRP PANEL TO MOP SINK LIP
4. EXTEND FRP PAST COOLER VERTICAL EDGE. COOLER VENDOR TO PROVIDE CLOSE OFFS AT ALL COOLER TRANSITIONS, REFERENCE DETAIL 5 / A403
5. HOOD VENDOR TO PROVIDE STAINLESS STEEL (MT-1) WALL CLADDING FROM FLOOR TO 6" ABOVE ACT CEILING. HOOD VENDOR TO PROVIDE STAINLESS STEEL APRON ABOVE HOODS. EXTEND CLADDING 18" MIN. PAST EDGE OF HOOD SHROUD - SEE INTERIOR ELEVATIONS ON A-109 FOR EXTENTS. FOR VERTICAL EXTENTS OF WALL PANELS, REF, DETAIL 3 / A115
6. 'T-2' J-TRIM AND 'WC-1' PANEL TO RETURN TO STOREFRONT.
7. FLOOR TRANSITION (T-4) - REF. DETAIL 11 /A114
8. ALUMINUM DOOR THRESHOLD - BY G.C.
9. BOLT SAFE TO FLOOR/ EPOXY GROUT AROUND SAFE BASE TO FLOOR TILE. REFERENCE A106 FOR SAFE LOCATION
10. STAINLESS STEEL BASE AND CORNER GUARDS TYPICAL AT OUTSIDE CORNERS IN KITCHEN. PROVIDE QT-2 AT COOLER BASE IN KITCHEN AREA. FOR CORNER GUARDS. REF. DETAIL
11. EPOXY GROUT AT ALL BACK OF HOUSE AREAS & ALL FRONT OF HOUSE NON-PUBLIC AREAS AT ALL QUARRY TILE AREAS
12. WALLS, FLOORS, AND CEILINGS IN KITCHEN, PREPARATION, SERVICE, WASHING AND BAR AREAS, OR ANY OTHER LOCATION WHERE FOOD OR BEVERAGES ARE PREPARED, SHALL BE LIGHT COLORED, SMOOTH, EASILY CLEANABLE, NON ABSORBENT AND DURABLE.
13. OPENING FOR PAID PICK-UP SHELVING (BY MILLWORK) - SEE DETAIL 10 /A115
14. INSULATED COOLER/FREEZER FLOOR PANEL WITH INTEGRATED RAMP AT COOLER DOOR

FLOOR FINISH LEGEND

QT-1 QT-2 — 6"x6" QUARRY TILE (QT-1) WITH GROUT (GT6) AND QUARRY TILE BASE (QT-2) SEE DETAIL 10/A114

POR-T RB-1 — 24"X24" PORCELAIN TILE (POR-T) WITH RESILIENT BASE (RB-1) SEE DETAIL 11/A114

SHEATHING AND WALL FINISH SCHEDULE

AREA	SHEATHING	FINISH	DETAILS
DINING	5/8" GYPSUM BOARD SHEATHING (GYB-2)	PAINT (C-6); PANEL WAINSC. (WC-1)	6 /A402 8 /A402
KITCHEN	5/8" PLYWOOD SHEATHING (SHTG-3) UP TO 6" ABOVE ACT WITH 5/8" CEMENT BACKER BOARD (CBD-1) TO 24" AFF	FIBER REINFORCED PANEL (FRP-1)	10/A402
BLUE TILE	5/8" TILE BACKER BOARD (CBD-2) UP TO 12'-0" AFF (6" ABOVE ACT)	BLUE TILE (CT-1)	7 /A402 9 /A402
RESTROOMS	1/2" TILE BACKER BOARD (CBD-2) UP TO 5'-6" AFF; 5/8" GYPSUM BOARD (GYB-2) FROM 5'-6" AFF TO 6" ABOVE ACT	PAINT (C-7); GRAY TILE (CT-2)	7 /A402 9 /A402
HOOD (SSTL)	5/8" CEMENT BACKER BOARD (CBD-1) UP TO 6" ABOVE ACT	STAINLESS STEEL (MT-1)	10/A402

SHEATHING AND WALL FINISH SECTIONS

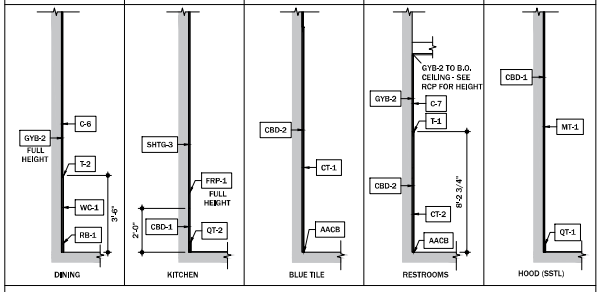

NOTES:
- PROVIDE FRT PLYWOOD WHEN REQUIRED BY CONSTRUCTION TYPE
- FOR ALL CEILING DETAILS AND SHEATHING TERMINATION HEIGHTS AT ACT CEILINGS - REFERENCE 9 / A302
- FOR HOOD WALL CEILING DETAIL - REFERENCE 3 / A403

FINISH SCHEDULE

TAG	DESCRIPTION	TYPE/SERIES	COLOR/FINISH	REMARKS	FURNISHED BY	INSTALLED BY
BASE						
AACB	ANODIZED ALUMINUM COVE BASE	4.21 SCHLUTER - DILEX	SATIN ANODIZED ALUM	AHKA 15 100 AE	GC	GC
QT-2	KITCHEN QUARRY BASE TILE	QUARRY TEXTURES COVE BASE - Q3565U	DIABLO RED	GT-6; 5"W X 6"L X 1/2"THK TILE; USE QCR3565U AND QCL3565U - AT COVED CORNERS	GC	GC
RB-1	RESILIENT BASE	COVED	CHARCOAL GRAY	6" HIGH	GC	GC
FLOORING						
POR-T	FOH 24"X24" PORCELAIN TILE	INDUSTRIAL PARK/DALTILE	LIGHT GRAY	APPLY OVER SMOOTH FINISHED CONCRETE; REF INFO ON A301	GC	GC
QT-1	KITCHEN QUARRY TILE	QUARRY TEXTURES 6X6	0T01 - DIABLO RED	GT-6; 6"X6"X1/2" TILE; 3/16" GROUT JOINT	GC	GC
GROUT						
GT-1	GROUT	CUSTOM BUILDING PRODUCT	PEWTER #19	UNSANDED GROUT	GC	GC
GT-6	EPOXY GROUT	CUSTOM BUILDING PRODUCT	DELORIAN GRAY #165	EPOXY GROUT CEG-LITE PART A&B	GC	GC
MISCELLANEOUS						
PLAM-1	HIGH PRESSURE LAMINATE	WILSONART	1595-60 - BLACK	AT SODA COUNTER	OMV	GC
PLAM-2	HIGH PRESSURE LAMINATE	WILSONART	10776 - KENSINGTON MAPLE	AT ORDER COUNTER	OMV	GC
PLAM-3	HIGH PRESSURE LAMINATE	WILSONART	4830 - SATIN STAINLESS	AT PICK-UP MILLWORK	OMV	GC
T-1	TILE TRIM - OUTSIDE CORNER TILE	RO 80 AE	SATIN ANODIZED ALUM	OUTSIDE CORNERS	GC	GC

MISCELLANEOUS (CONT.)

T-2	J-TRIM - VINYL EXTRUSION	NUDO	BLACK; V-19	CONTINUOUS HORIZONTAL AT TOP OF MARMOLEUM WAINSCOT PANELS (WC-1)	GC	GC
T-3	VERTICAL WAINSCOT PANEL TRIM - TWO-PIECE VINYL EXTRUSION	NUDO	BLACK; V-55	VERTICAL TO CONCEAL JOINT BETWEEN MARMOLEUM WAINSCOT PANELS (WC-1)	GC	GC
T-4	FLOOR TRANSISTION	RENO-RAMP AE	SATIN ANODIZED ALUM	CONFIRM HEIGHT OF TILE	GC	GC
T-5	MARMOLEUM CORNER TRIM	WISCONSIN-BUILT	BLACK	1-1/2" X 1-1/2" X 48" PVC OUTSIDE CORNER GAURD	GC	GC
WALL						
C-3	PAINT COLOR - DARK GRAY	SHERWIN WILLIAMS - SW 6WW-BI	BUFFALO IRON	EGG SHELL FINISH WHEN APPLIED TO WALLS; MATTE FINISH WHEN APPLIED TO CLG; REF A301 FOR FORMULAS	GC	GC
C-4	PAINT COLOR - BLACK	SHERWIN WILLIAMS - SW 6991	BLACK MAGIC		GC	GC
C-5	PAINT COLOR - WHITE	SHERWIN WILLIAMS - SW7006	EXTRA WHITE		GC	GC
C-6	PAINT COLOR - LIGHT GRAY	SHERWIN WILLIAMS - SW7017	DORIAN GRAY	EGG SHELL FINISH WHEN APPLIED TO WALLS	GC	GC
C-7	PAINT COLOR - LIGHT GRAY	SHERWIN WILLIAMS - SW7653	SILVERPOINTE	EGG SHELL FINISH WHEN APPLIED TO WALLS	GC	GC
CT-1	BLUE CERAMIC TILE	LINEAR/COLOR WHEEL COLLECTION	SEA BREEZE 1174 (3)	4" X 8" TILE SIZE, 1/2 RUNNING BOND PATTERN; GT-1, SUPPLIED BY OTV, INSTALLED BY GC	GC	GC
CT-2	GRAY CERAMIC TILE	LINEAR/COLOR WHEEL COLLECTION	DESERT GRAY X114 (1)	4" X 8" TILE SIZE, 1/2 RUNNING BOND PATTERN; GT-1, SUPPLIED BY OTV, INSTALLED BY GC	GC	GC
FRP-1	FIBERGLASS REINFORCED PLASTIC	PEBBLE TEXTURE	WHITE- GLOSS	–	GC	GC
MT-1	STAINLESS STEEL	18 GA. - 304 SS	BRUSHED FINISH	HOOD VENDOR TO PROVIDE AT HOOD WALL	GC	GC
WC-1	WALL COVERING AT WAINSCOTT	FORBO/MARMOLEUM REAL	BLACK #2939	PROVIDE T-TRIM AT PANEL SEAMS; PANELS ARE 42"X77"	OMV	GC
WCG-1	STAINLESS STEEL, CORNER CAP	16 GA. - 304 SS	BRUSHED FINISH	2" X 2"	GC	GC
WCG-3	STAINLESS STEEL, END CAP	16 GA. - 304 SS	BRUSHED FINISH	2" X WALL THICKNESS X 2"	GC	GC

ZELTA DESIGN
WWW.ZELTADESIGN.COM
139 CHESTNUT STREET
NUTLEY, NJ 07110
HELLO@ZELTADESIGN.COM
973.933.6636

ISSUE	DESCRIPTION	DATE
01	INITIAL SUBMISSION	02/27/2023

PROJECT INFORMATION:

BUFFALO WILD WINGS

2059 BARTOW AVENUE
BRONX, NY 10475

DOB APPROVAL STAMP:

REGISTERED ARCHITECT ERIK LIEPINS 042821 STATE OF NEW YORK

ERIK LIEPINS, R.A.
NY LICENSE NO. 042821

DOB NOW JOB NO.:

DATE: 02/27/2023
PROJECT NO.: Z174-22
DRAWN BY: DAR
CHECKED BY: EL
SCALE: AS NOTED

DRAWING TITLE:

FLOOR FINISH PLAN
FIRST FLOOR + CELLAR

DRAWING NO.:

A-104.00

11 OF 33

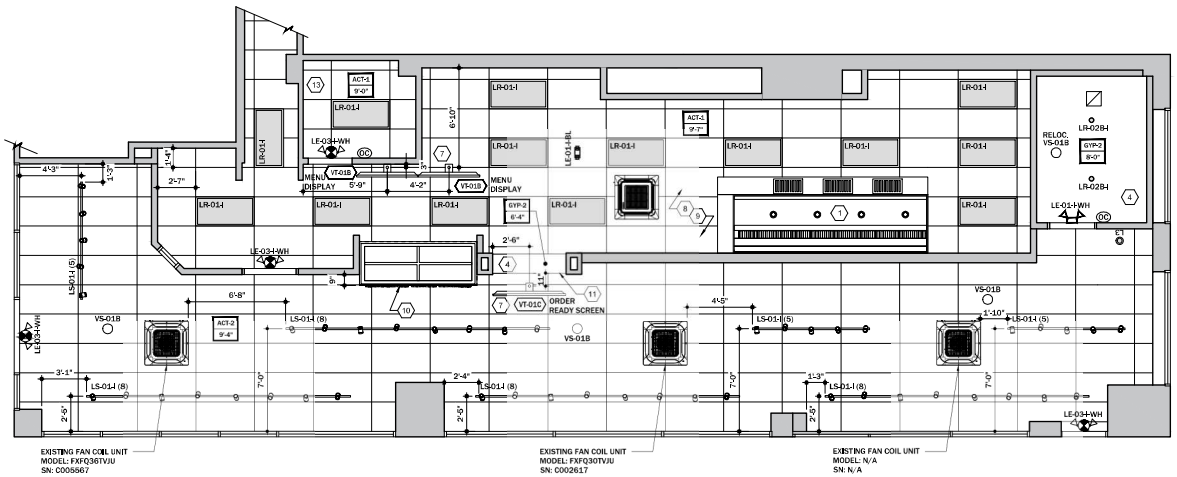

1 REFLECTED CEILING PLAN - FIRST FLOOR

1/4"=1'-0"

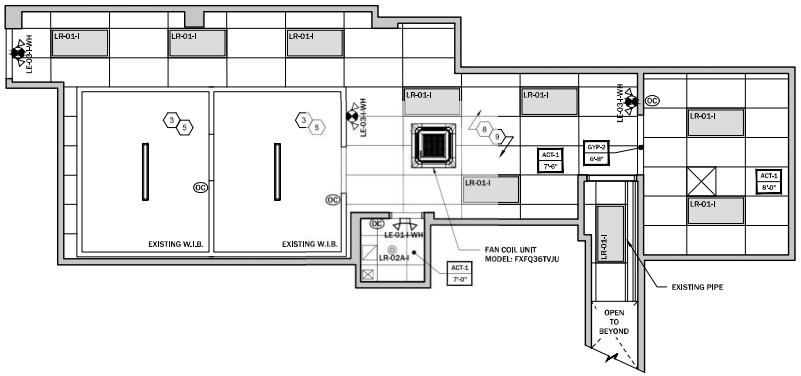

2 REFLECTED CEILING PLAN - CELLAR

1/4"=1'-0"

GENERAL NOTES:

A. STUDY AND COMPARE THE REFLECTED CEILING PLANS WITH THE MECH AND ELEC DRAWINGS FOR LUMINARIES, DIFFUSERS, AND GRILLES. REPORT TO THE ARCHITECT ANY ERROR, INCONSISTENCY, OR OMISSION DISCOVERED.
B. VERIFY AND PROVIDE ACCESS PANELS OF APPROPRIATE SIZE AND TYPE ARE INSTALLED IN GYPSUM BOARD CEILINGS/ SOFFITS OR ANY OTHER NON-ACCESSIBLE TYPE CEILINGS OR SOFFITS WHERE ACCESS, SERVICE OR ADJUSTMENT TO MEP ITEMS MAY BE REQUIRED.
C. SPRINKLER HEADS, DIFFUSERS, INCANDESCENT LUMINARIES, AND OTHER SURFACE-MOUNTED OR RECESSED CEILING ITEMS SHALL BE LOCATED IN THE CENTER OF THE CEILING PANELS. UNLESS NOTED OTHERWISE.
D. SEE MECHANICAL AND ELECTRICAL DWGS FOR INFO AND SPECS CONCERNING FIXTURES SHOWN ON THIS PLAN.
E. WHERE GYP BD SOFFIT OR BULKHEAD OCCURS WITH SUSPENDED CEILING, EXTEND AND PAINT GYP. BD. TO 6" MIN. ABOVE SUSPENDED CEILING.
F. ALL EXPOSED AND INSULATED PIPING SHALL HAVE HARD, PAINTABLE FINISH.
G. COORDINATE WITH A/V VENDOR AND SUBCONTRACTORS TO CONFIRM THAT THERE ARE NO OBSTRUCTIONS OR LIGHTS IN THE WAY OF THE A/V PROJECTOR PATH TO SCREENS.
H. CEILING TYPES AND FINISHES, SEE FINISH SCHEDULE ON THIS SHEET.
I. MOUNT CYLINDER LIGHT FIXTURES IN AREAS WITH "OPEN CEILINGS" TO DECK (SEE ELECTRICAL).
J. CENTER LIGHT FIXTURES LOCATED IN SUSPENDED CEILING GRID UNO.
K. INSULATING PIPE WRAP W/ HARD PAINTABLE FINISH ON ALL ROOF DRAINS AND PIPING THAT RUN THROUGH SPACE.
L. SEE A110 FOR DOOR TYPES AND A403 FOR DOOR DETAILS.
M. IN THE EVENT OF INCONSISTENCIES BETWEEN ARCHITECTURAL AND CONSULTANT PLANS, THE ARCHITECTURAL SHEET SHALL TAKE PRECEDENCE. REPORT DISCREPANCIES PRIOR TO PROCEEDING WITH AFFECTED WORK.
N. DIMENSIONS ARE TO FACE OF FINISH UNLESS NOTED OTHERWISE.
O. TELEVISION MONITORS BY OWNER.
P. FOR ALL EXTERIOR LIGHT FIXTURES, REF ELECTRICAL DWGS FOR MOUNTING HEIGHTS. (ONLY IF APPLICABLE TO SCOPE)
Q. FOR TYPICAL SUPPORT FOR ALL LIGHT FIXTURES IN LAY-IN CEILING GRID. REFERENCE DETAIL 3 /A114
R. REFERENCE ELECTRICAL DRAWINGS FOR EXTERIOR EMERGENCY EGRESS LIGHTING.

CODED NOTES:

1. EXHAUST HOOD. SEE MECHANICAL DRAWINGS.
2. TURN-DOWN VERTICAL ACT-1 AT PERIMETER OF WALK-IN BOXES -SEE DETAIL 4 /A114
3. COORDINATE LIGHTING TO WALK-IN COOLER BOXES WITH KITCHEN VENDOR
4. 5/8" GYPSUM BOARD CEILING - RUN 6" METAL JOISTS AT 24" O.C. WITH CONTINUOUS METAL LEDGER TRACK
5. COOLER / FREEZER CEILING BY COOLER MANUFACTURER - OPEN TO STRUCTURE ABOVE COOLER / FREEZER.
6. WALL MOUNTED TELEVISION(S)
7. PIPE MOUNTED TELEVISION(S)
8. WALLS, FLOORS, AND CEILINGS IN KITCHEN, PREPARATION, SERVICE, WASHING AND BAR AREAS, OR ANY OTHER LOCATION WHERE FOOD OR BEVERAGES ARE PREPARED, SHALL BE LIGHT COLORED, SMOOTH, EASILY CLEANABLE, NON ABSORBENT AND DURABLE.
9. PROVIDE PROTECTIVE COVERS ON LIGHTS IN FOOD STORAGE, PREPARATION AND UTENSIL WASH AREAS.
10. CLOUD ABOVE ORDERING COUNTER - BY MILLWORK VENDOR
11. OPENING FOR PAID PICK-UP SHELVING (BY MILLWORK) - SEE DETAIL 10/A115
12. ~~BULKHEAD AT 6'-8" AFF, AT OPENING FROM ORDER AREA INTO KITCHEN - REFERENCE DETAIL 8/A403~~
13. WATER HEATER EXHAUST FLUE - SEE MECHANICAL

LIGHTING LEGEND		
SYMBOL	DESCRIPTION	MOUNTING
VS-01B	SPEAKER ROUGH-IN	RECESSED
LE-01-WH LE-01-WH	EMERGENCY LIGHT W/ TWO 1.1 W LED HEADS	WALL OR CEILING MOUNT
LE-02-E	REMOTE EMERGENCY LIGHT HEAD FOR EXIT SIGN (LE-03-I)	WALL MOUNT
LE-03-I-BL LE-03-I-WH	SINGLE/DOUBLE FACE LED EXIT SIGN WITH EMERGENCY HEADS (DARKENED QUADRANT NDICATES FACING, ARROWS NDICATE LIT DIRECTIONAL NDICATOR)	WALL OR CEILING MOUNT
LR-01-I	RECESSED 2X4 LED TROFFER	RECESSED
LR-02A-I	RECESSED LED DOWNLIGHT IN ACT	RECESSED
LR-02B-I	RECESSED LED DOWNLIGHT IN GYB-2	RECESSED
LS-01-I (S) LS-01-I (S)	ADJUSTABLE LED TRACKHEAD SPOT LIGHT	TRACK MOUNTED
XX-XX X'-X"	CEILING CODE CEILING HEIGHT	
OC	OCCUPANCY SENSOR	

NOTE:
ALL EMERGENCY LIGHT FIXTURES IN FRONT-OF-HOUSE AREAS TO BE BLACK FINISH. ALL EMEGENCY LIGHT FIXTURES IN BACK-OF-HOUSE AREAS TO BE WHITE FINISH.

LIGHT FIXTURE SCHEDULE							
TYPE	DESCRIPTION	MANUFACTURER	CATALOG NUMBER	LAMPS	WATTS	VOLTS	NOTES
LE-01-BL	EMERGENCY LIGHT	EXITRONIX	LED90-BL-R	2 LED HEADS FURNISHED W/ UNIT	2.2	120	1,3,4
LE-01-WH	EMERGENCY LIGHT	EXITRONIX	LED90-WH-R	2 LED HEADS FURNISHED W/ UNIT	2.2	120	1,3,4
LE-02-E	REMOTE EM EGRESS	EXITRONIX	MLED1-8-WP	LED	1.5	120	1,5
LE-03-I-BL	EXIT SIGN W/ EM HEADS	EXITRONIX	VLEDUBL-EL90-R	LED	1.1	120	1,5
LE-03-I-WH	EXIT SIGN W/ EM HEADS	EXITRONIX	VLEDUWH-EL90-R	LED	1.1	120	1,5
LR-01-I	2X4 (IN ACT)	SATCO	NUVO 65-572	LED	50	120	1
LR-02A-I	RECESSED CAN LIGHT (IN ACT)	SATCO	S9540/S39741	LED	24	120	1
LR-02B-I	RECESSED CAN LIGHT (IN GYP CEILING)	SATCO	S9540/S39741	LED	13.5	120	1
LS-01-I	TRACKHEAD SPOT LIGHT-ADJUSTABLE	NORA LIGHTING	NTS-860L930M10B	LED	10	120	1,2

NOT ALL FIXTURES ARE USED

NOTES:

1. FIXTURE IS FURNISHED BY BUFFALO WILD WINGS & INSTALLED BY CONTRACTOR. SEE SHEET A110.
2. PROVIDE SINGLE CIRCUIT TRACK COMPLETE W/ CURRENT LIMITERS AS INDICATED ON SHEET E101 AND ALL ASSOCIATED HARDWARE AND FITTINGS. PENDANT MOUNT, VERIFY HEIGHT WITH ARCHITECT. ALL ITEMS SHALL HAVE BLACK FINISH.
3. MOUNT AT 84" WHEN LOCATED ON WALLS. REFER TO INSTALLATION INSTRUCTIONS WHEN MOUNTED TO CEILING.
4. COORDINATE LOCATION W/ DECOR, SEE ARCHITECTURAL ELEVATIONS.
5. PROVIDE REMOTE EMERGENCY HEAD WHERE REQUIRED AND NOT PROVIDED AS PART OF LL WORK

CEILING FINISH SCHEDULE						
TAG	DESCRIPTION	TYPE/SERIES	COLOR/FINISH	REMARKS	FURNISHED BY	INSTALLED BY
ACT-1	ACOUSTICAL CEILING	USG CLIMAPLUS VINYL STIPPLE - 3270 WHITE	WHITE	24" X 48"; SQUARE EDGE; REF. GRID-1 ON A301 FOR SUSPENSION SYSTEM	GC	GC
ACT-2	ACOUSTICAL CEILING	USG RADAR CLIMAPLUS PANELS - 2410	FLAT BLACK	24" X 48"; SQUARE EDGE; REF. GRID-2 ON A301 FOR SUSPENSION SYSTEM	GC	GC
GYB-2	GYPSUM BOARD	MOISTURE RESISTANT	EXTRA WHITE, SHERWIN WILLIAMS SW7006		GC	GC

ZELTA DESIGN

WWW.ZELTADESIGN.COM

139 CHESTNUT STREET
NUTLEY, NJ 07110

HELLO@ZELTADESIGN.COM
973.933.6636

ISSUE	DESCRIPTION	DATE
01	INITIAL SUBMISSION	02/27/2023

PROJECT INFORMATION:

BUFFALO WILD WINGS

2059 BARTOW AVENUE
BRONX, NY 10475

DOB APPROVAL STAMP:

REGISTERED ARCHITECT ERIK LIEPINS 042821 STATE OF NEW YORK

ERIK LIEPINS, R.A.
NY LICENSE NO. 042821

DOB NOW JOB NO.:

DATE: 02/27/2023
PROJECT NO.: Z174-22
DRAWN BY: DAR
CHECKED BY: EL
SCALE: AS NOTED

DRAWING TITLE:

REFLECTED CEILING PLAN
FIRST FLOOR + CELLAR

DRAWING NO.:

A-105.00

CODED NOTES:

1. KITCHEN EQUIPMENT VENDOR TO VERIFY CLEAR DIMENSIONS PRIOR TO ORDERING WALK-IN BOXES.
2. CLOSURE ANGLE AT COOLER SIDES AND ADJACENT WALL. FURNISHED BY KITCHEN EQUIPMENT VENDOR AND INSTALLED BY KITCHEN EQUIPMENT CONTRACTOR. REF A109/A110.
3. INSULATED FLOOR SLAB PANEL WITH SLIP-RESISTANT FLOOR FINISH AND INTEGRAL RAMP
4. LOCKABLE WIRE CAGE ENCLOSURE.
5. PROVIDE CHAIN AND LOCK TO SECURE TANKS TO WALL. CO2 SUPPLIER TO PROVIDE ALL TUBING AND FINAL CONNECTIONS.
6. CO2 FILL PIPE LOCATION. BY BWW VENDOR; COORDINATE EXACT LOCATION WITH BWW CONSTRUCTION MANAGER
7. WALL MOUNTED CO2 DETECTOR/ALARM, SEE MECH DWGS
8. SEE A404 FOR LOCATION OF TOILET ACCESSORIES
9. PROVIDE 3-5/8" FURR OUT IF SPACE IS AVAILABLE. KEEP 1-1/2" FURR OUT ON THIS SITE DUE TO SPACE / AISLE CONSTRAINTS
10. GREASE HOLDING TANK CONNECTION PORT ON EXTERIOR FACE
11. FUTURE LOCATION FOR WATER SOFTENER

EQUIPMENT CATEGORIES		
CATEGORY	SUB-CATEGORY	END IDENTIFIERS
Q = EQUIPMENT	S = STORAGE C = COOLING H = HEATING W = WASHING B = BEVERAGE T = TABLE F = WALK-IN COOLER/FRZR M = MISCELANEOUS	L = LEFT R = RIGHT D = DOUBLE S = SINGLE D2 = DOUBLE (SIDE BY SIDE) X = EXTERIOR
M = MILLWORK	T = COUNTERTOP C = CABINETRY A = ACCESSORY S = SHELVING P = DRAIN PAN M = MISCELANEOUS	
F = FURNITURE	T = TABLE C = CHAIR / STOOL / BENCH B = BOOTH / BANQUETTE M = MISCELANEOUS	L = LIGHT D = DARK D = DOUBLE S = SINGLE I = INTERIOR X = EXTERIOR
D = DECOR/MEMORABILIA	J = JERSEY G = GRAPHIC S = STORY / COLLAGE I = ICON M = MISCELANEOUS	
V = AUDIO/VISUAL	T = TV S = SPEAKER P = POS O = OFFICE M = MISCELANEOUS	X = EXTERIOR
L = LIGHTING	F = FLOOR P = PENDANT S = SURFACE R = RECESSED W = WALL E = EMERGENCY	I = INTERIOR X = EXTERIOR
A = ACCESORIES	T = TOILET F = FILTER B = BEVERAGE C = CHEMICAL G = GREASE M = MISCELANEOUS	I = INTERIOR X = EXTERIOR

GENERAL NOTES:

A. KITCHEN EQUIPMENT SUPPLIER SHALL SET IN PLACE ALL KITCHEN EQUIPMENT (INCLUDING WALK-IN BOXES). KITCHEN EQUIPMENT VENDOR IS RESPONSIBLE FOR CONNECTING CONTROL WIRING. GC IS RESPONSIBLE FOR ALL OTHER FINAL ELECTRICAL AND PLUMBING CONNECTIONS TO EQUIPMENT. GC IS RESPONSIBLE FOR CONTROL AND INTERCONNECTION WIRING FOR WALK-IN BOXES AND HOOD. SEE WIRING DIAGRAMS ON ELEC DRAWINGS.
B. EQUIPMENT VENDOR TO FIRMLY ANCHOR ANY FURNITURE OR EQUIPMENT WHICH IS REQUIRED TO BE FIXED. CAULK AND SEAL TO WALLS AND FLOOR.
C. TV MONITORS AND MOUNTS AND SUSPENSION SYSTEM BY A/V CONTRACTOR. SEE INTERIOR ELEVATIONS FOR TV HEIGHTS. VERIFY MOUNTING HEIGHTS WITH BWW CONSTRUCTION MANAGER.
D. REFER TO THESE EQUIPMENT DRAWINGS AND ELECTRICAL DRAWINGS FOR OFFICE AND FOOD SERVICE EQUIPMENT LAYOUTS.
E. KITCHEN EQUIPMENT BELOW HOOD TO BE ON CASTERS AND INSTALLED WITH QUICK DISCONNECTS FOR CLEANING PURPOSES.
F. 3" GROMMET IN COUNTERTOP AT MONITORS, PRINTERS, FAX MACHINES, ETC. COORDINATE EXACT LOCATION WITH OWNER.
G. SEAL WALK-IN BOX PENETRATIONS.
H. ACCESSIBLE TABLES TO BE PROVIDED WHERE SHOWN ON PLAN WITH H/C SYMBOL OR NOTED AS 'ADA'.
I. SELF-SERVICE SHELVES AND DISPENSING DEVICES FOR TABLEWARE, DISHWARE, CONDIMENTS, FOOD AND BEVERAGES SHALL NOT BE MORE THAN 54" AFF, NOT LESS THAN 9" AFF AND ACCESSIBLE FROM WITHIN 25" FROM EDGE OF COUNTER.
J. KITCHEN VENDOR TO INCLUDE RECHARGING OF ALL EXISTING REFRIGERATION LINES (IF REQUIRED).
K. REFER TO EQUIPMENT SCHEDULE ON A-107 FOR FULL DESCRIPTIONS OF ALL EQUIPMENT, MILLWORK AND FIXTURES.

OPERATIONAL COUNTS		
INTERIOR TABLE TOPS	4	
INTERIOR HIGH TABLE	2	
KDU COUNT	3	
POS TERMINAL COUNT	2	
SEAT COUNT DINING - 2-TOPS (LOW)	6	15 TOTAL SEATS
SEAT COUNT DINING - 2 TOPS (ADA)	2	
SEAT COUNT DINING - HIGH TABLE	7	

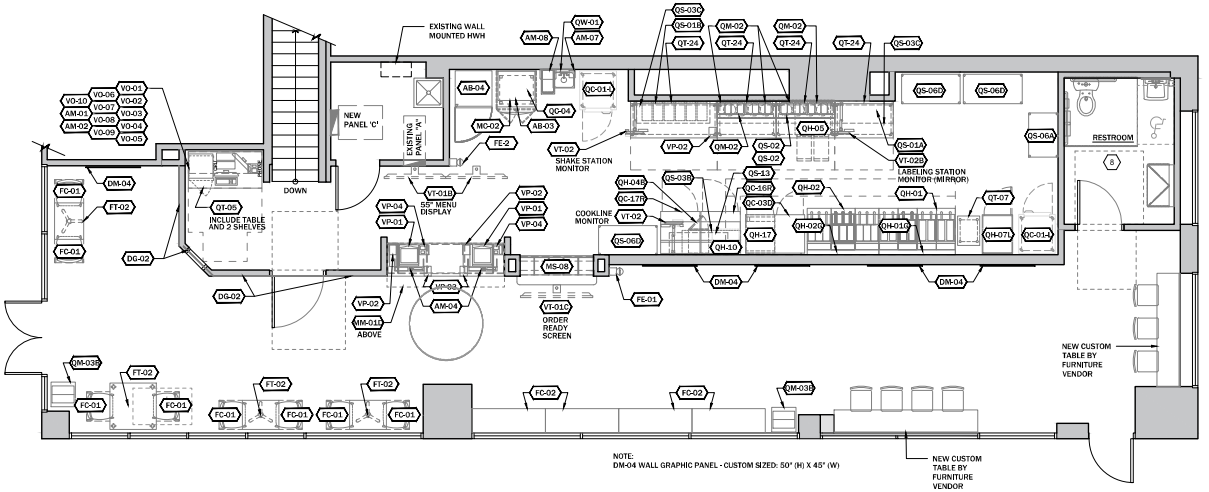

1 EQUIPMENT FIRST FLOOR PLAN
1,714 SQ.FT. / 15 SEATS
1/4"=1'-0"

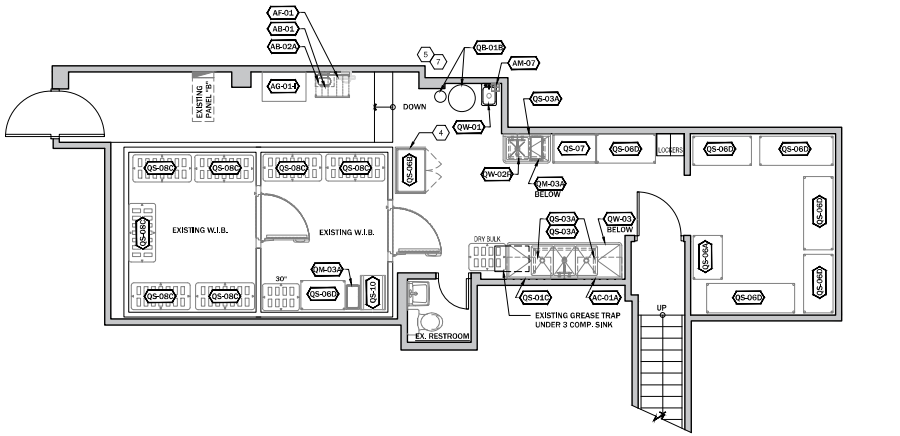

2 EQUIPMENT CELLAR PLAN
695 SQ.FT.
1/4"=1'-0"

ZELTA DESIGN
WWW.ZELTADESIGN.COM
139 CHESTNUT STREET
NUTLEY, NJ 07110
HELLO@ZELTADESIGN.COM
973.933.6636

ISSUE	DESCRIPTION	DATE
01	INITIAL SUBMISSION	02/27/2023

PROJECT INFORMATION:

BUFFALO WILD WINGS

2059 BARTOW AVENUE
BRONX, NY 10475

DOB APPROVAL STAMP:

REGISTERED ARCHITECT ERIK LIEPINS 042821 STATE OF NEW YORK

ERIK LIEPINS, R.A.
NY LICENSE NO. 042821

DOB NOW JOB NO.:

DATE: 02/27/2023
PROJECT NO.: Z174-22
DRAWN BY: DAR
CHECKED BY: EL
SCALE: AS NOTED

DRAWING TITLE:

EQUIPMENT PLAN
FIRST FLOOR + CELLAR

DRAWING NO.:

A-106.00

13 OF 33

Q - EQUIPMENT

CATEGORY	DESCRIPTION	MANUFACTURER	MODEL	FURNISHED BY	INSTALLED BY
QB-01A	CO2 BULK TANK W/ FLOOR STAND	NUCO2	BWW SPEC	OWNER	OWNER
QB-01B	CO2 BACKUP CYLINDER	NUCO2	BWW SPEC	OWNER	OWNER
QC-01-L	REACH-IN REFRIGERATOR - LEFT HINGE	TRAULSEN	G10010	EQUIPMENT VENDOR	EQUIP. VENDOR
QC-03D	48"W UNDERCOUNTER FREEZER, W/ STAINLESS STEEL DOORS (2-SECTIONS / DOORS)	TRAULSEN	CLUC-48F-SD-LR	EQUIPMENT VENDOR	EQUIP. VENDOR
QC-04	30"W X 24-1, 2"D X 16-1,/2"H ICE MAKER, CUBE-STYLE (ATOP SODA MACHINE), AIR-COOLED, SELF-CONTAINED CONDENSER, PRODUCTION CAPACITY - UP TO 305LBS/24HRS	MANITOWOC	IDT0300A	EQUIP VENDOR	EQUIP VENDOR
QC-16-R	SANDWICH STATION - 28"W COMPACT SANDWICH PREP TABLE WITH 12"D CUTTING BOARD AND SINGLE PANEL PULL-UP LID, UNDERCOUNTER REFRIGERATOR W/ STAINLESS STEEL DOOR, LEFT HINGED	TRAULSEN	CLPT-270B-SD-R	EQUIPMENT VENDOR	EQUIP. VENDOR
QC-17-R	HAND BREADING STATION - 32"W COMPACT SANDWICH PREP TABLE WITH 12"D CUTTING BOARD AND SINGLE PANEL PULL-UP LID, UNDERCOUNTER REFRIGERATOR W/ STAINLESS STEEL DOOR, RIGHT HINGED	TRAULSEN	UPT3212-R	EQUIPMENT VENDOR	EQUIP. VENDOR
QF-01B	WALK-IN COOLER/ FREEZER W/ SELF CONTAINED REFRIGERATION AND INSULATED FLOOR AND INTEGRAL RAMP; SIZE AND DOOR LOCATIONS PER DRAWINGS; FOOT TREADLE AT COOLER DOOR	NORLAKE	BWW SPEC	NORLAKE	EQUIP. VENDOR
QH-01	GAS FRYERS 3-BANK DEEP	PITCO	3-SSH60C-S-FD-BWW	EQUIPMENT VENDOR	EQUIP. VENDOR
QH-01G	GAS CONNECTOR KIT	DORMONT	53-S0357-48-BWW	EQUIPMENT VENDOR	G.C. PLUMBER
QH-02	GAS FRYERS 2-BANK WIDE	PITCO	2-SSH60WC-S/FD-BWW	EQUIPMENT VENDOR	EQUIP. VENDOR
QH-02G	GAS CONNECTOR KIT	DORMONT	53-S0357-48-BWW	EQUIPMENT VENDOR	G.C. PLUMBER
QH-04B	16,5"W X 37"D (WHEN OPEN) MICROWAVE (FUTURE)	ACP	RDC21RBW2	EQUIPMENT VENDOR	EQUIP. VENDOR
QH-05	WARMER DRAWER (UNDER SHAKE COUNTER)	MARSHALL AIR	DHSD2-6BAC9WW	EQUIPMENT VENDOR	EQUIP. VENDOR
QH-06B	FRENCH FRY WARMER (DUMP STATION) - 18" WIDE	MARSHALL AIR	RR5-19-ACBWW	EQUIPMENT VENDOR	EQUIP. VENDOR
QH-07-L	HEATED HOLDING PROOFING CABINET - LEFT HINGE	HENNY PENNY	HHC990.0-SB	EQUIPMENT VENDOR	EQUIP. VENDOR
QH-10	BREAD TOASTER	ANTUNES	GST-2H-9210962	EQUIPMENT VENDOR	EQUIP. VENDOR
QH-17	GRIDDLE - 24"	MAGIKITCH'N	MKG-24-E-BWW	EQUIPMENT VENDOR	EQUIP. VENDOR
QM-01C	S.S. CANOPY HOOD FOR FRYERS (AND FUTURE GRIDDLE)WITH SIDE ANSUL	CAPTIVEAIRE	BWW SPEC	BWW VENDOR	G.C. MECHANICAL
QM-02	20,125"W x 8,81"D X 16,375"H SAUCE PUMPS-4 PUMPS-FULL SIZE; SR-4 NON-INSULATED RAIL WITH TALL PUMPS	SERVER PRODUCTS	83125-BWW	EQUIPMENT VENDOR	EQUIP. VENDOR
QM-03A	TRASH CONTAINER - SLIM JIM	RUBBERMAID	354000 GRAY	SMALLWARES VENDOR	SMALLWARES VENDOR
QM-03B	50 GAL TRASH RECEPTACLE - W/ DROP-IN LID, BLACK	RUBBERMAID	H-2183	SMALLWARES VENDOR	SMALLWARES VENDOR
QM-04	SAUCE BUCKET			SMALLWARES VENDOR	SMALLWARES VENDOR
QS-01A	18"W X 30"H SMARTWALL WIRE GRID - FOR STAGING AREA	METRO	BWWGoSW1830S	EQUIP VENDOR	EQUIP. VENDOR
QS-01B	36"W X 24"H SMARTWALL WIRE GRID - FOR FINISHING AREA	METRO	BWWGoSW2436F	EQUIPMENT VENDOR	EQUIP. VENDOR
QS-01C	SMART WALL KIT - 3 COMPARTMENT SINK	METRO	BW36-3COMPTG	EQUIPMENT VENDOR	EQUIP. VENDOR
QS-02C	48"L X 16"D STAINLESS SHELF - FOR SAUCE CONTAINERS W/ 1.5" REAR RISER	JOHN BOOS	BHS1648-16/304	EQUIP VENDOR	EQUIP VENDOR
QS-03A	36"L X 18"D - WIRE WALL SHELF	METRO	BW1836DWS	EQUIPMENT VENDOR	EQUIP. VENDOR
QS-03B	48"L X 18"D - WIRE WALL SHELF	METRO	BW1848DWS	EQUIPMENT VENDOR	EQUIP. VENDOR
QS-03C	60"L X 18"D - WIRE WALL SHELF	METRO	BW1860DWS	EQUIPMENT VENDOR	EQUIP. VENDOR
QS-05B	24" X 48" X 74" WIRE COOLER SHELVING UNIT	METRO	BW2448745	EQUIPMENT VENDOR	EQUIP. VENDOR
QS-06A	24" X 36" X 86" WIRE STORAGE SHELVING UNIT	METRO	BW2436866C	EQUIPMENT VENDOR	EQUIP. VENDOR
QS-06B	27,25" X 38,5" X 67" LOCKABLE CHEMICAL CABINET	METRO	BW2436866C	EQUIPMENT VENDOR	EQUIP. VENDOR
QS-06D	24" X 48" X 86" WIRE STORAGE SHELVING UNIT	METRO	BW2448866C	EQUIPMENT VENDOR	EQUIP. VENDOR
QS-07	24" X 36" X 86" AIR DRYING UNIT	METRO	BW2436866CAR6	EQUIPMENT VENDOR	EQUIP. VENDOR
QS-08B	36"W X 22"D X 12"H DUNNAGE RACK	METRO	BWHP2236PDMB	EQUIPMENT VENDOR	EQUIP. VENDOR
QS-08C	48"W X 22"D X 12"H DUNNAGE RACK	METRO	BWHP2248PDMB	EQUIPMENT VENDOR	EQUIP. VENDOR
QS-10	20-3/8"W X 28"D X 64-1/8"H BUN / SHEET PAN RACK	METRO	LOT	EQUIPMENT VENDOR	EQUIP. VENDOR
QS-12A	WALL CHART 1	ECOLAB		EQUIPMENT VENDOR	EQUIP. VENDOR
QS-12B	WALL CHART 2	ECOLAB		EQUIPMENT VENDOR	EQUIP. VENDOR
QS-13	24"D X 48"L STAINLESS STEEL SHELF HOLDING MICROWAVE AND TOASTER	JOHN BOOS	BMS2448	EQUIPMENT VENDOR	EQUIP. VENDOR
QT-05	OFFICE TABLE AND SHELVING - 12" X 60" TABLE AND (2) 14" X 48" SHELVES	METRO	BWWGoOffice	EQUIPMENT VENDOR	EQUIP. VENDOR
QT-07	QT-07 - 18W X 24D SPREADER TABLE - STAINLESS STEEL COUNTER W SS SHELVING BELOW (NO BACKSPLASH)	METRO	BW1824TC	EQUIP VENDOR	EQUIP VENDOR
QT-24	48"W X 30"D STAINLESS STEEL TABLE W/ (2) S/S SHELVES BELOW W/ INTEGRAL OVERSHELVES (BACKSPLASH AT REAR)	ADVANCE/WASSERSTROM	BWW CUSTOM	EQUIP VENDOR	EQUIP VENDOR
QW-01	HAND WASH SINK (SERVER STATION) W/ SIDE SHIELDS	ADVANCE/WASSERSTROM	Wasser F4280122	EQUIPMENT VENDOR	G.C. PLUMBER
QW-01A	FAUCET - LEVER HANDLES	T&S BRASS	B-1115-LN	EQUIPMENT VENDOR	G.C. PLUMBER
QW-01B	SPOUT	T&S BRASS	BWW-132X	EQUIPMENT VENDOR	G.C. PLUMBER
QW-01C	ADAPTOR	T&S BRASS	TS0044A	EQUIPMENT VENDOR	G.C. PLUMBER
QW-01D	HANDS FREE WAND	COMPONENT HARDWARE	KL91-0100	EQUIPMENT VENDOR	G.C. PLUMBER
QW-02-R	PRODUCE PREP SINK (1-COMP) W/RH DRAINBOARD	JOHN BOOS	1B16204-1D1BR-X	EQUIPMENT VENDOR	EQUIP. VENDOR
QW-02A	ROTARY LEVER WASTE VALVE	T&S BRASS	B-3950-XS	EQUIPMENT VENDOR	G.C. PLUMBER
QW-02B	PRE-RINSE UNIT	T&S BRASS	B-0133-CR-B	EQUIPMENT VENDOR	G.C. PLUMBER
QW-02C	FAUCET	T&S BRASS	B-0155-LN	EQUIPMENT VENDOR	G.C. PLUMBER
QW-03	3-COMPARTMENT POT & PAN SINK W/ DRAINBOARDS	JOHN BOOS	3B16204-2D1B-X	EQUIPMENT VENDOR	EQUIP. VENDOR
QW-03A	ROTARY LEVER WASTE VALVE	T&S BRASS	B-3950	EQUIPMENT VENDOR	G.C. PLUMBER
QW-03B	PRE-RINSE UNIT	T&S BRASS	B-0133-CR-B	EQUIPMENT VENDOR	G.C. PLUMBER
QW-03C	FAUCET	T&S BRASS	B-0155-LN	EQUIPMENT VENDOR	G.C. PLUMBER

D - DECOR

CATEGORY	DESCRIPTION	MANUFACTURER	SIZE/MODEL	FURNISHED BY	INSTALLED BY
DG-02	WALL GRAPHIC AT ORDERING/QUEUING AREA	GRAPHICS VENDOR	REF. A201	OWNER	OWNER
DM-04	SPORTS WALL GRAPHIC PANEL - ~~76"H X 45"W (6ft)~~ CUSTOM SIZED: 50" (H) X 45" (W)	GRAPHICS VENDOR	REF. A201	OWNER	OWNER

M - MILLWORK

CATEGORY	DESCRIPTION	MANUFACTURER	MODEL	FURNISHED BY	INSTALLED BY
MC-01-L	ORDER COUNTER W/ LEFT WING WALL - CUP DISPENSER AND REGISTER/ STORAGE SHELVING	MILLWORK VENDOR	BWW SPEC	OWNER	GC
MC-02C	SODA MACHINE CABINET - 40"W x 30"D	MILLWORK VENDOR	BWW SPEC	OWNER	GC
MM-01D	CLOUD ABOVE ORDER COUNTER, 8'-0"W X 3'-0"D	MILLWORK VENDOR	BWW SPEC	OWNER	GC
MS-08	GO PICK-UP SHELVING (FOR PAID ORDERS) IN PREVIOUS HEATED LOCKER OPENING - S/S LAMINATE FINISH	MILLWORK VENDOR	BWW SPEC	OWNER	GC

F - FURNITURE

CATEGORY	DESCRIPTION	MANUFACTURER	MODEL	FURNISHED BY	INSTALLED BY
FC-01	METAL GALE CHAIR - POWDER COATED SILVER	TWENTY FOUR 7	8043-SILVER	OWNER	GC
FC-02	WAITING BENCH - 60" LONG	TWENTY FOUR 7	8070	OWNER	GC
FT-01	30"W X 48"L X 29.5"H RECTANGULAR TOP WITH TABLE END STANDS (ADA)- POWDER COAT BLACK BASE, ESPRESSO PEAR (FORMICA - 5489) LAMINATE TOP (semi-gloss finish)	TWENTY FOUR 7	8507	OWNER	GC
FT-02	24"W X 30"L X 29.5"H RECTANGULAR TOP WITH CROSS BASE – POWDER COAT BLACK BASE, ESPRESSO PEAR (FORMICA - 5489) LAMINATE TOP (semi-gloss finish)	TWENTY FOUR 7	8508	OWNER	GC

V - AUDIO / VISUAL

CATEGORY	DESCRIPTION	MANUFACTURER	MODEL	FURNISHED BY	INSTALLED BY
VO-01	FAX MACHINE			OWNER	OWNER
VO-02	COMPUTER HUB (2 CPUS, KEYBOARD, MONITOR)			OWNER	OWNER
VO-02A	UNINTERRUPTED POWER SUPPLY MODULE			OWNER	OWNER
VO-02B	KEYBOARD AND MOUSE				
VO-03	PHONE AT OFFICE			OWNER	OWNER
VO-04	DATA RACK	HOFFMAN	ACCESSPLUS II DOUBLE-HINGE, 24"H MODEL	OWNER	OWNER
VO-05	SECURITY MONITOR AT OFFICE			OWNER	OWNER
VO-06	MUSIC PLAYER	MIXHITS RADIO	STREAM1	OWNER	OWNER
VO-07	DVR			OWNER	OWNER
VO-08	VOLUME CONTROL BOX (AMPLIFIER)	TOA	BG-235-CU	OWNER	OWNER
VO-09	(3) INTERNET TO PHONE BOXES			OWNER	OWNER
VO-10	MODEM			OWNER	OWNER
VO-11	WALL AREA FOR THERMOSTATS, SMOKE CONTROL PANELS, TELECOMMUNICATIONS BOX, AND ONT (OPTICAL NETWORK TERMINAL) X3			OWNER	OWNER
VP-01	POS COMPUTER AND CASH REGISTER DRAWER			OWNER	OWNER
VP-02	RECEIPT PRINTER			OWNER	OWNER
VP-03	CREDIT CARD MACHINE			OWNER	OWNER
VP-04	PHONE AT POS			OWNER	OWNER
VS-01B	SPEAKER ROUGH IN - RECESSED	QUAM	FM4XI/70	GC	GC
VT-01A	50"+ MIN. FLAT SCREEN TV FOR SPORTS VIEWING			OWNER	OWNER
VT-01B	50"+ MIN. FLAT SCREEN TV FOR MENU BOARDS			OWNER	OWNER
VT-01C	65" FLAT SCREEN TV FOR ORDER PICK-UP			OWNER	OWNER
VT-02	KDU SCREEN WITH BUMP PAD AND ARTICULATING ARM	NA	CUSTOM	OWNER	OWNER
VT-02B	KDU SCREEN WITH AND ARTICULATING ARM	NA	CUSTOM	OWNER	OWNER
VT-03	SECURITY MONITOR AT REAR SERVICE DOOR	NA	CUSTOM	OWNER	OWNER

A - ACCESSORIES

CATEGORY	DESCRIPTION	MANUFACTURER	MODEL	FURNISHED BY	INSTALLED BY
AB-01	BAG IN BOX RACK	PEPSICO		PEPSICO	PEPSICO
AB-02	WATER BOOSTER	SHURFLO	MAXI WATER BOOST	PEPSICO	PEPSICO
AB-03	ICE DRINK TABLE-TOP 8-VALVE SODA DISPENSER W/ CARBONATOR; PEPSI 'ELEVATE' SHELL	PEPSICO	DC IDC255 BWW 21X37 SIDE; PEPSI PART #1055464	PEPSICO	PEPSICO
AB-04	PEPSI UPRIGHT COOLER WITH ; PEPSI 'HARMONY 26 RETRO' SHELL	PEPSICO	GDM-26 CFX26 OR IDW26 WITH COOLER CLADDING AND SIDE DECAL	PEPSICO	GC
AC-01A	CHEMICAL DISPENSER / 3 COMP SINK	ECOLAB		OWNER	OWNER
AF-01	WATER FILTER SYSTEM - SODA MACHINE & ICE CUBER	ECO-LAB	SPLIT TWIN MANIFOLD WITH TWO CARBON FILTERS	OWNER	GC PLUMBER
AG-01-I	GREASE COLLECTION SYSTEM (INTERIOR)	MAHONEY	MEC-362472	OWNER	OWNER/GC
AM-01	FILE CABINET			OWNER	OWNER
AM-02	OFFICE SAFE	CORPORATE SAFE	MB3020-S64440-sgl	OWNER	OWNER
AM-03	EMPLOYEE LOCKERS - 3-STACK LOCKER UNITS	VANGUARD	UNASSEMBLED 3 TIER; BLACK FINISH	OWNER	OWNER
AM-04	POS MENU, GIFT CARD SHROUD	VGS	WAYBACK REGISTER SHROUD	OWNER	OWNER
AM-06	MOP BUCKET WITH WRINGER			OWNER	OWNER
AM-07	HAND SOAP DISPENSER - KITCHEN AND BAR			OWNER	GC
AM-08	PAPER TOWEL DISPENSER - KITCHEN AND BAR	TORK	5510282, H1	OWNER	GC
AT-02A	18" LONG GRAB BAR	BREY - KRAUSE MANUFACTURING	D-7812-05-SS	OWNER	GC
AT-02B	36" LONG GRAB BAR	BREY - KRAUSE MANUFACTURING	D-7816-05-SS	OWNER	GC
AT-02C	42" LONG GRAB BAR	BREY - KRAUSE MANUFACTURING	D-7815-05-SS	OWNER	GC
AT-04	HAND SOAP DISPENSER	ECOLAB	DIGITIZER	OWNER	GC
AT-05A	PAPER TOWEL DISPENSER	TORK	5510282, H1	OWNER	GC
AT-06	SANITARY NAPKIN DISPOSAL	BOBRICK	B-270	OWNER	GC
AT-07A	TEMPERED GLASS MIRROR - 24"W X 36"H	BOBRICK	B-1658	GC	GC
AT-09	TOILET TISSUE DISPENSER	BOBRICK	B-221	OWNER	GC
AT-11B	DIAPER CHANGING STATION	KOALA KARE	KB101	OWNER	GC
FE-1	FIRE EXTINGUISHER	SEE A301	TYPE "ABC"	OWNER	GC
FE-2	FIRE EXTINGUISHER (KITCHEN)	SEE A301	TYPE "K"	OWNER	GC

ZELTA DESIGN

WWW.ZELTADESIGN.COM

139 CHESTNUT STREET
NUTLEY, NJ 07110

HELLO@ZELTADESIGN.COM
973.933.6636

ISSUE	DESCRIPTION	DATE
01	INITIAL SUBMISSION	02/27/2023

PROJECT INFORMATION:

BUFFALO WILD WINGS

2059 BARTOW AVENUE
BRONX, NY 10475

DOB APPROVAL STAMP:

LICENSED REGISTERED ARCHITECT ERIK LIEPINS 042821 STATE OF NEW YORK

ERIK LIEPINS, R.A.
NY LICENSE NO. 042821

DOB NOW JOB NO.:

DATE: 02/27/2023
PROJECT NO.: Z174-22
DRAWN BY: DAR
CHECKED BY: EL
SCALE: AS NOTED

DRAWING TITLE:

EQUIPMENT SCHEDULE

DRAWING NO.:

A-107.00