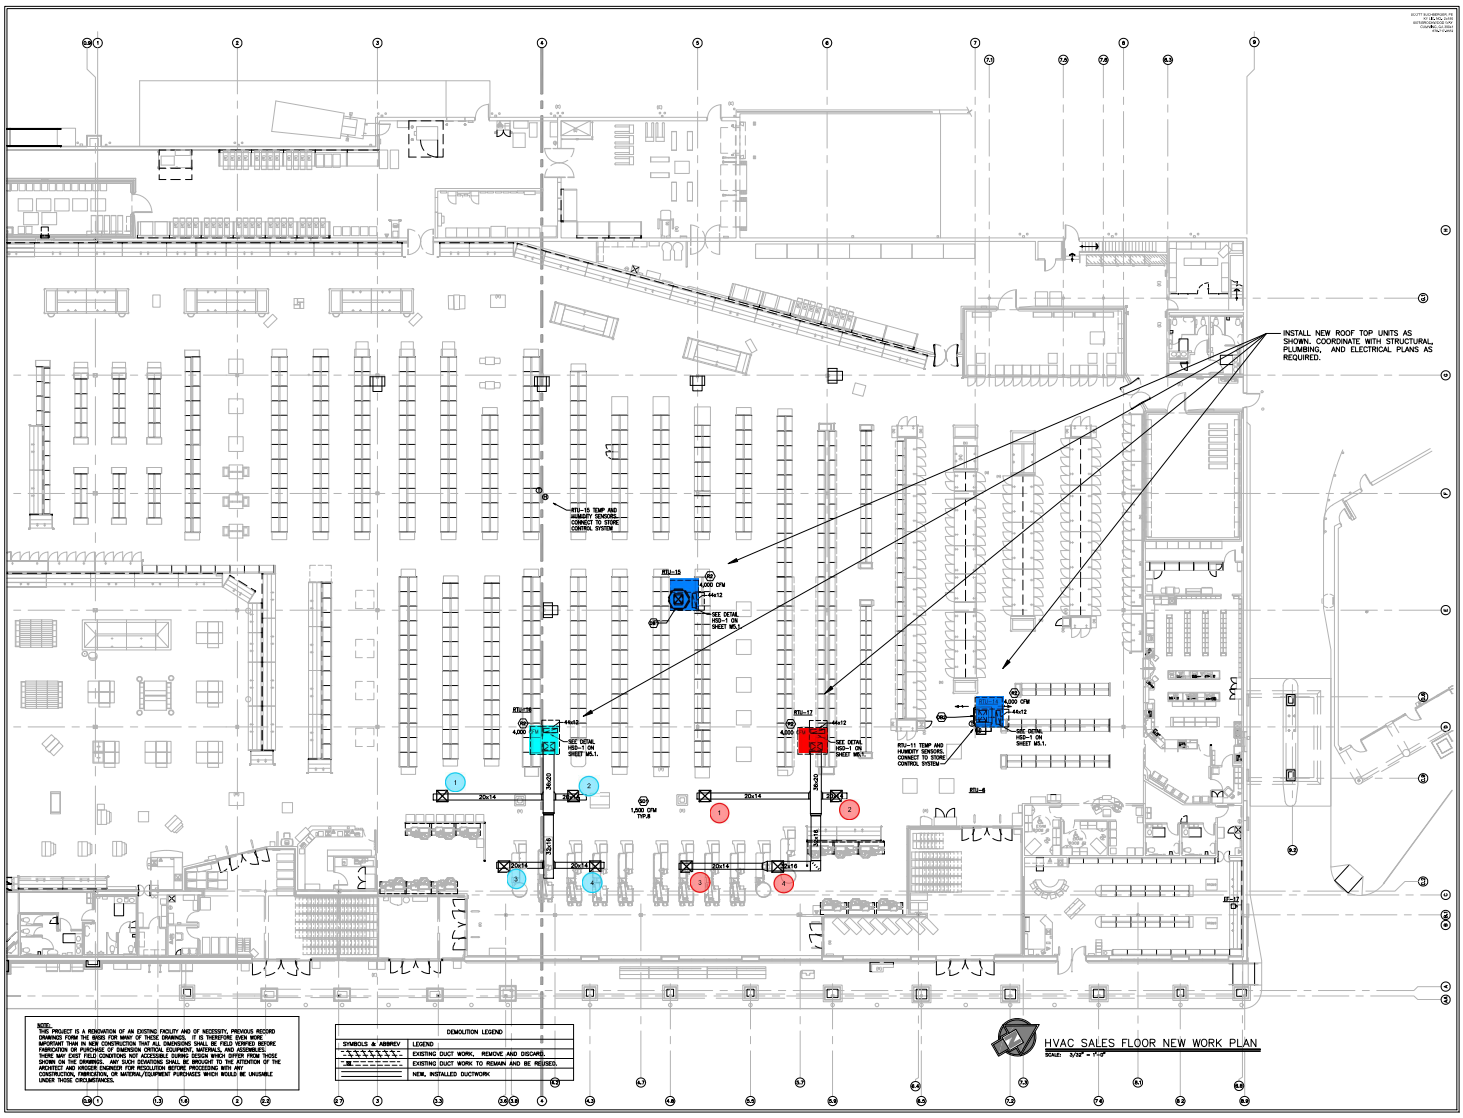

NOTE:
THIS PROJECT IS A RENOVATION OF AN EXISTING FACILITY AND OF NECESSITY, PREVIOUS RECORD DRAWINGS FORM THE BASIS FOR MANY OF THOSE DRAWINGS. IT IS THEREFORE EVEN MORE IMPORTANT THAN IN NEW CONSTRUCTION THAT ALL DIMENSIONS SHALL BE FIELD VERIFIED BEFORE THEIR USE. THE ARCHITECT AND ENGINEER ASSUME NO RESPONSIBILITY FOR ANY DIMENSIONS OR THEIR MAY CAUSE PROBLEMS OF ANY KIND. ADDITIONALLY, EXISTING WALLS AND FIXTURES WHICH ARE SHOWN ON THE DRAWINGS, ANY SUCH DEVIATIONS SHALL BE BROUGHT TO THE ATTENTION OF THE ARCHITECT AND ENGINEER FOR RESOLUTION BEFORE PROCEEDING WITH ANY CONSTRUCTION, FABRICATION, OR MATERIAL/EQUIPMENT PURCHASES WHICH WOULD BE UNUSABLE UNDER THOSE CIRCUMSTANCES.

DEMOLITION LEGEND	
SYMBOLS & ABBREV	LEGEND
	EXISTING DUCT WORK, REMOVE AND DISCARD.
	EXISTING DUCT WORK TO REMAIN AND BE REUSED.
	NEW, INSTALLED DUCTWORK

HVAC SALES FLOOR NEW WORK PLAN
SCALE: 3/32" = 1'-0"

D&E DOLLAR & EWLES ARCHITECTURE, INC.
1916 Jackson Avenue • Suite "101"
Knoxville, Tennessee • 37918
phone: 865-691-2011 • fax: 865-673-0020
e-mail: design@dollar-ewles.com

09/01/2022

No.	revision

A H.V.A.C. Upgrade for:

KROGER STORE #L-347 - TATE'S CREEK

4101 TATES CREEK CENTRE DRIVE, LEXINGTON, KENTUCKY 40517

HVAC SALES FLOOR NEW WORK PLAN

ISSUE DATE: SEPTEMBER 2, 2022

PROJECT NO.: 222224 / ASBC# 22-0204

SHEET NUMBER: M-2.2