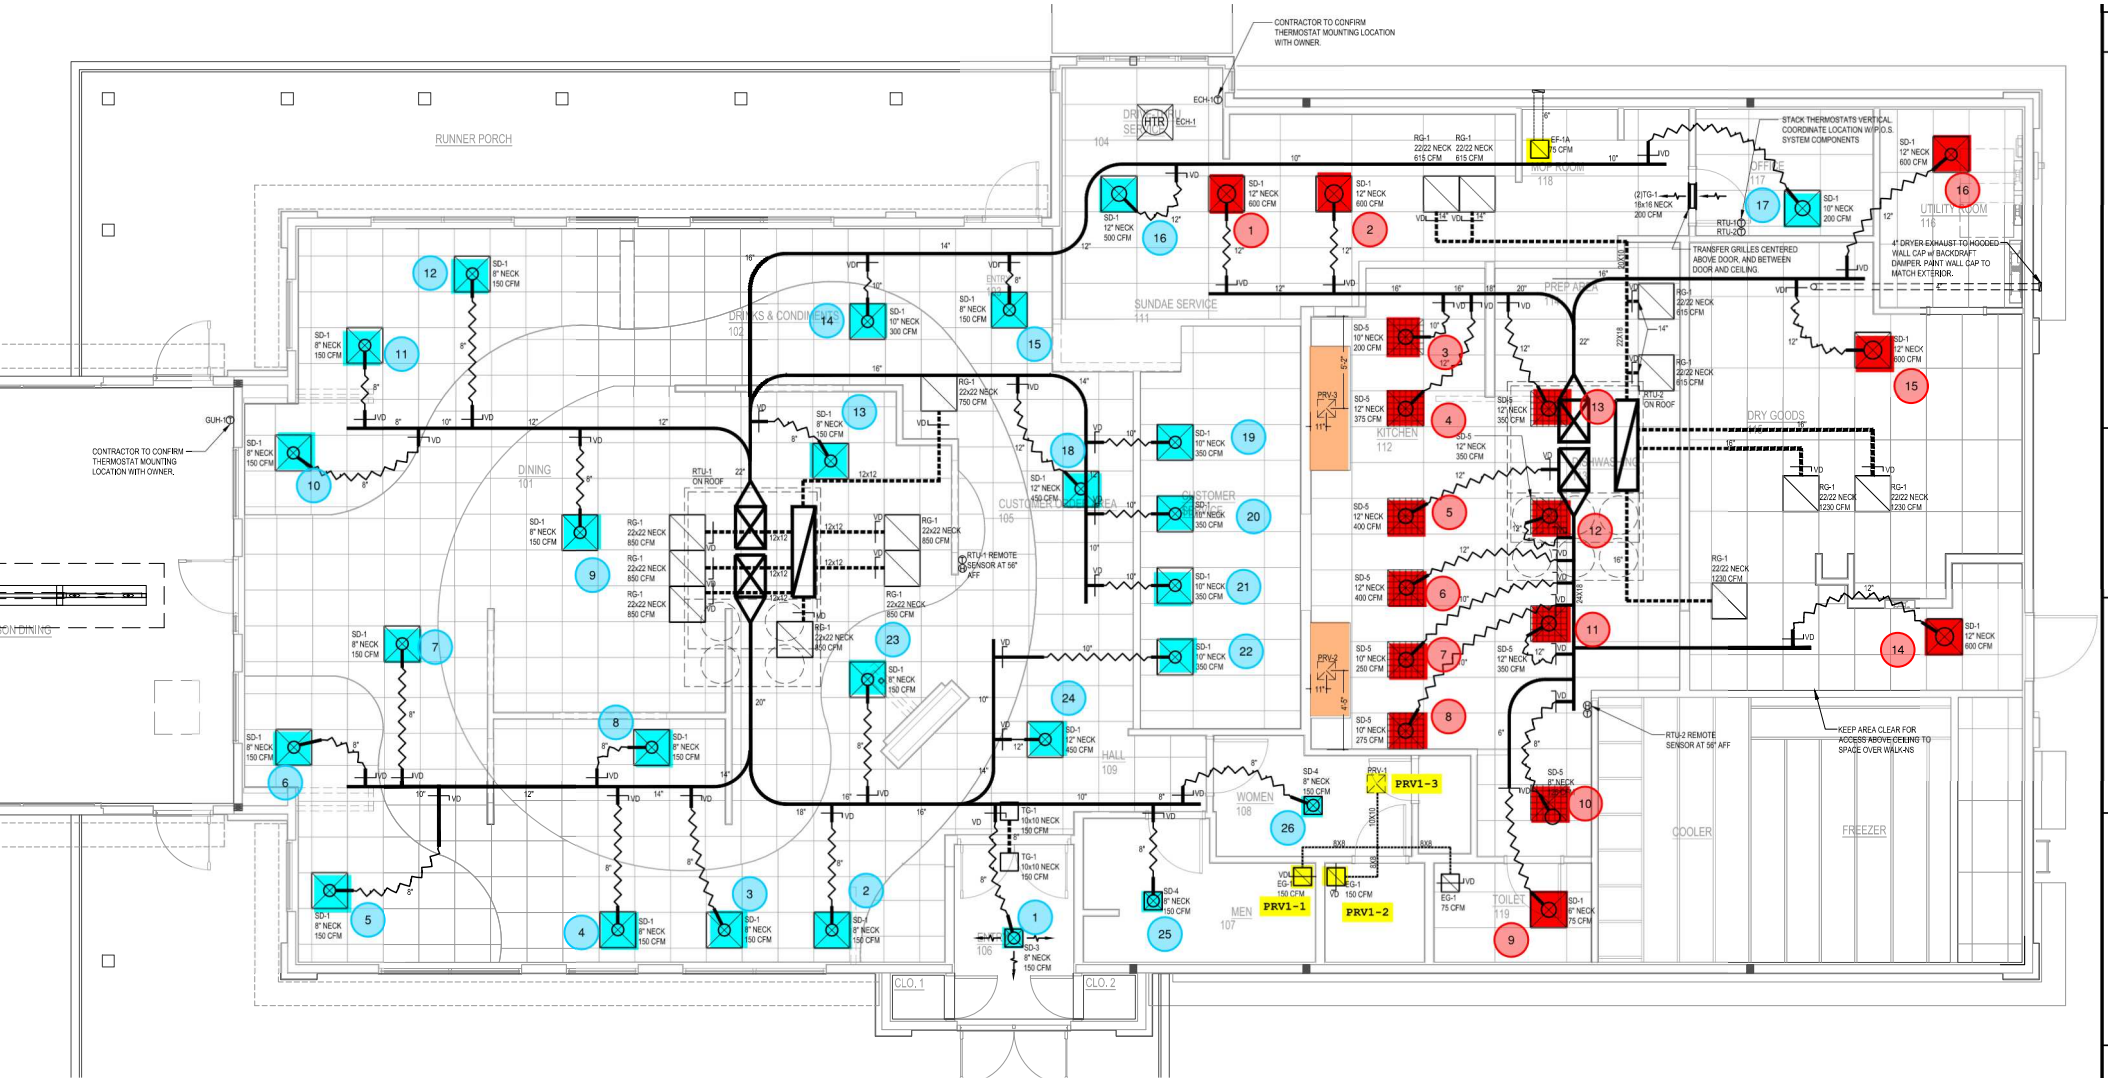
CONTRACTOR TO CONFIRM THERMOSTAT MOUNTING LOCATION WITH OWNER.
RUNNER PORCH
DINING 101
DRINKS & CONDIMENTS 102
SUNDAE SERVICE 111
CUSTOMER SERVICE AREA 105
HALL 109
WOMEN 108
MEN 107
KITCHEN 112
PREP AREA 113
DRY GOODS 115
UTILITY ROOM 116
OFFICE 117
MOP ROOM 118
TOILET 119
COOLER
FREEZER
CLO. 1
CLO. 2
STACK THERMOSTATS VERTICAL. COORDINATE LOCATION W/ P.O.S. SYSTEM COMPONENTS
TRANSFER GRILLES CENTERED ABOVE DOOR, AND BETWEEN DOOR AND CEILING.
4" DRYER EXHAUST TO HOODED WALL CAP w/ BACKDRAFT DAMPER. PAINT WALL CAP TO MATCH EXTERIOR.
RTU-2 REMOTE SENSOR AT 56" AFF
KEEP AREA CLEAR FOR ACCESS ABOVE CEILING TO SPACE OVER WALK-INS
RTU-1 REMOTE SENSOR AT 56" AFF
PRV1-1
PRV1-2
PRV1-3