LANDLORD SHALL BE RESPONSIBLE FOR ALL ROOFTOP PACKAGED UNITS (RTU-1 & RTU-2) ASSOCIATED WORK INCLUDING PROVIDING AND INSTALLING UNIT, STRUCTURAL ANGLE/SUPPORTS, ROOF CURB, DUCT DROPS, ELECTRICAL WIRING, GAS PIPING AND STARTUP/COMMISSIONING.

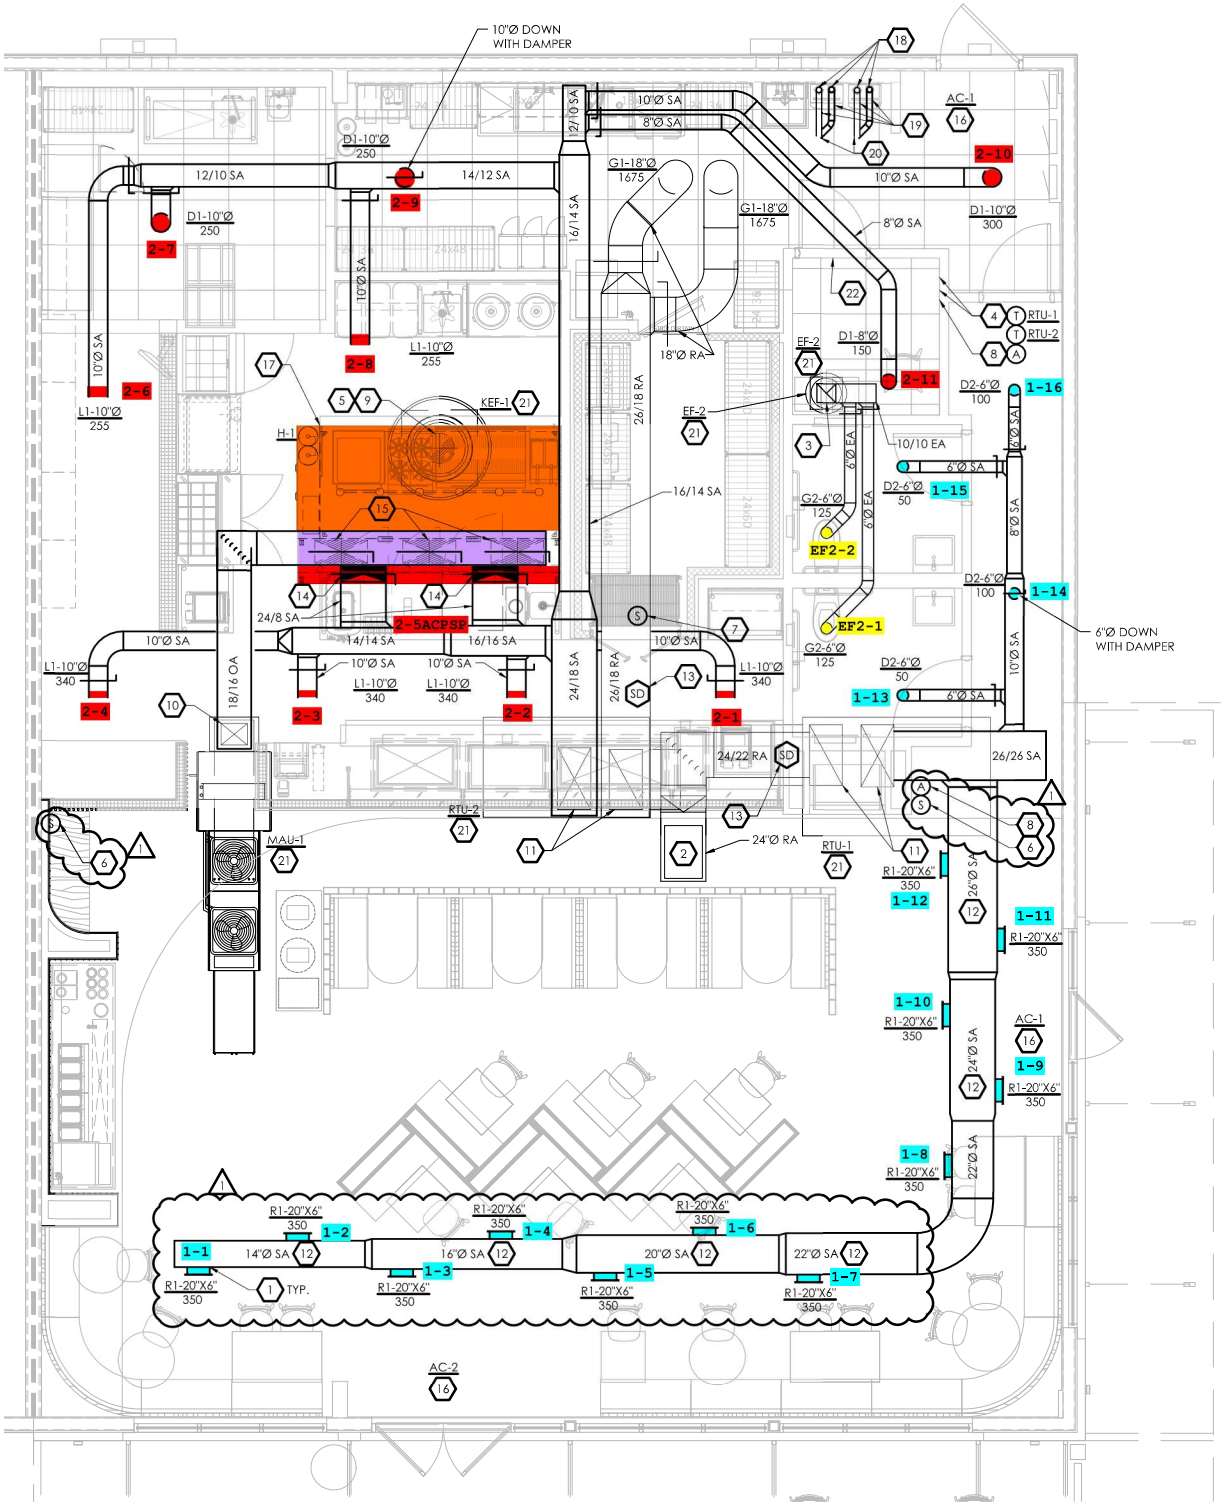

1 M101

MECHANICAL PLAN

1/4" = 1'-0"