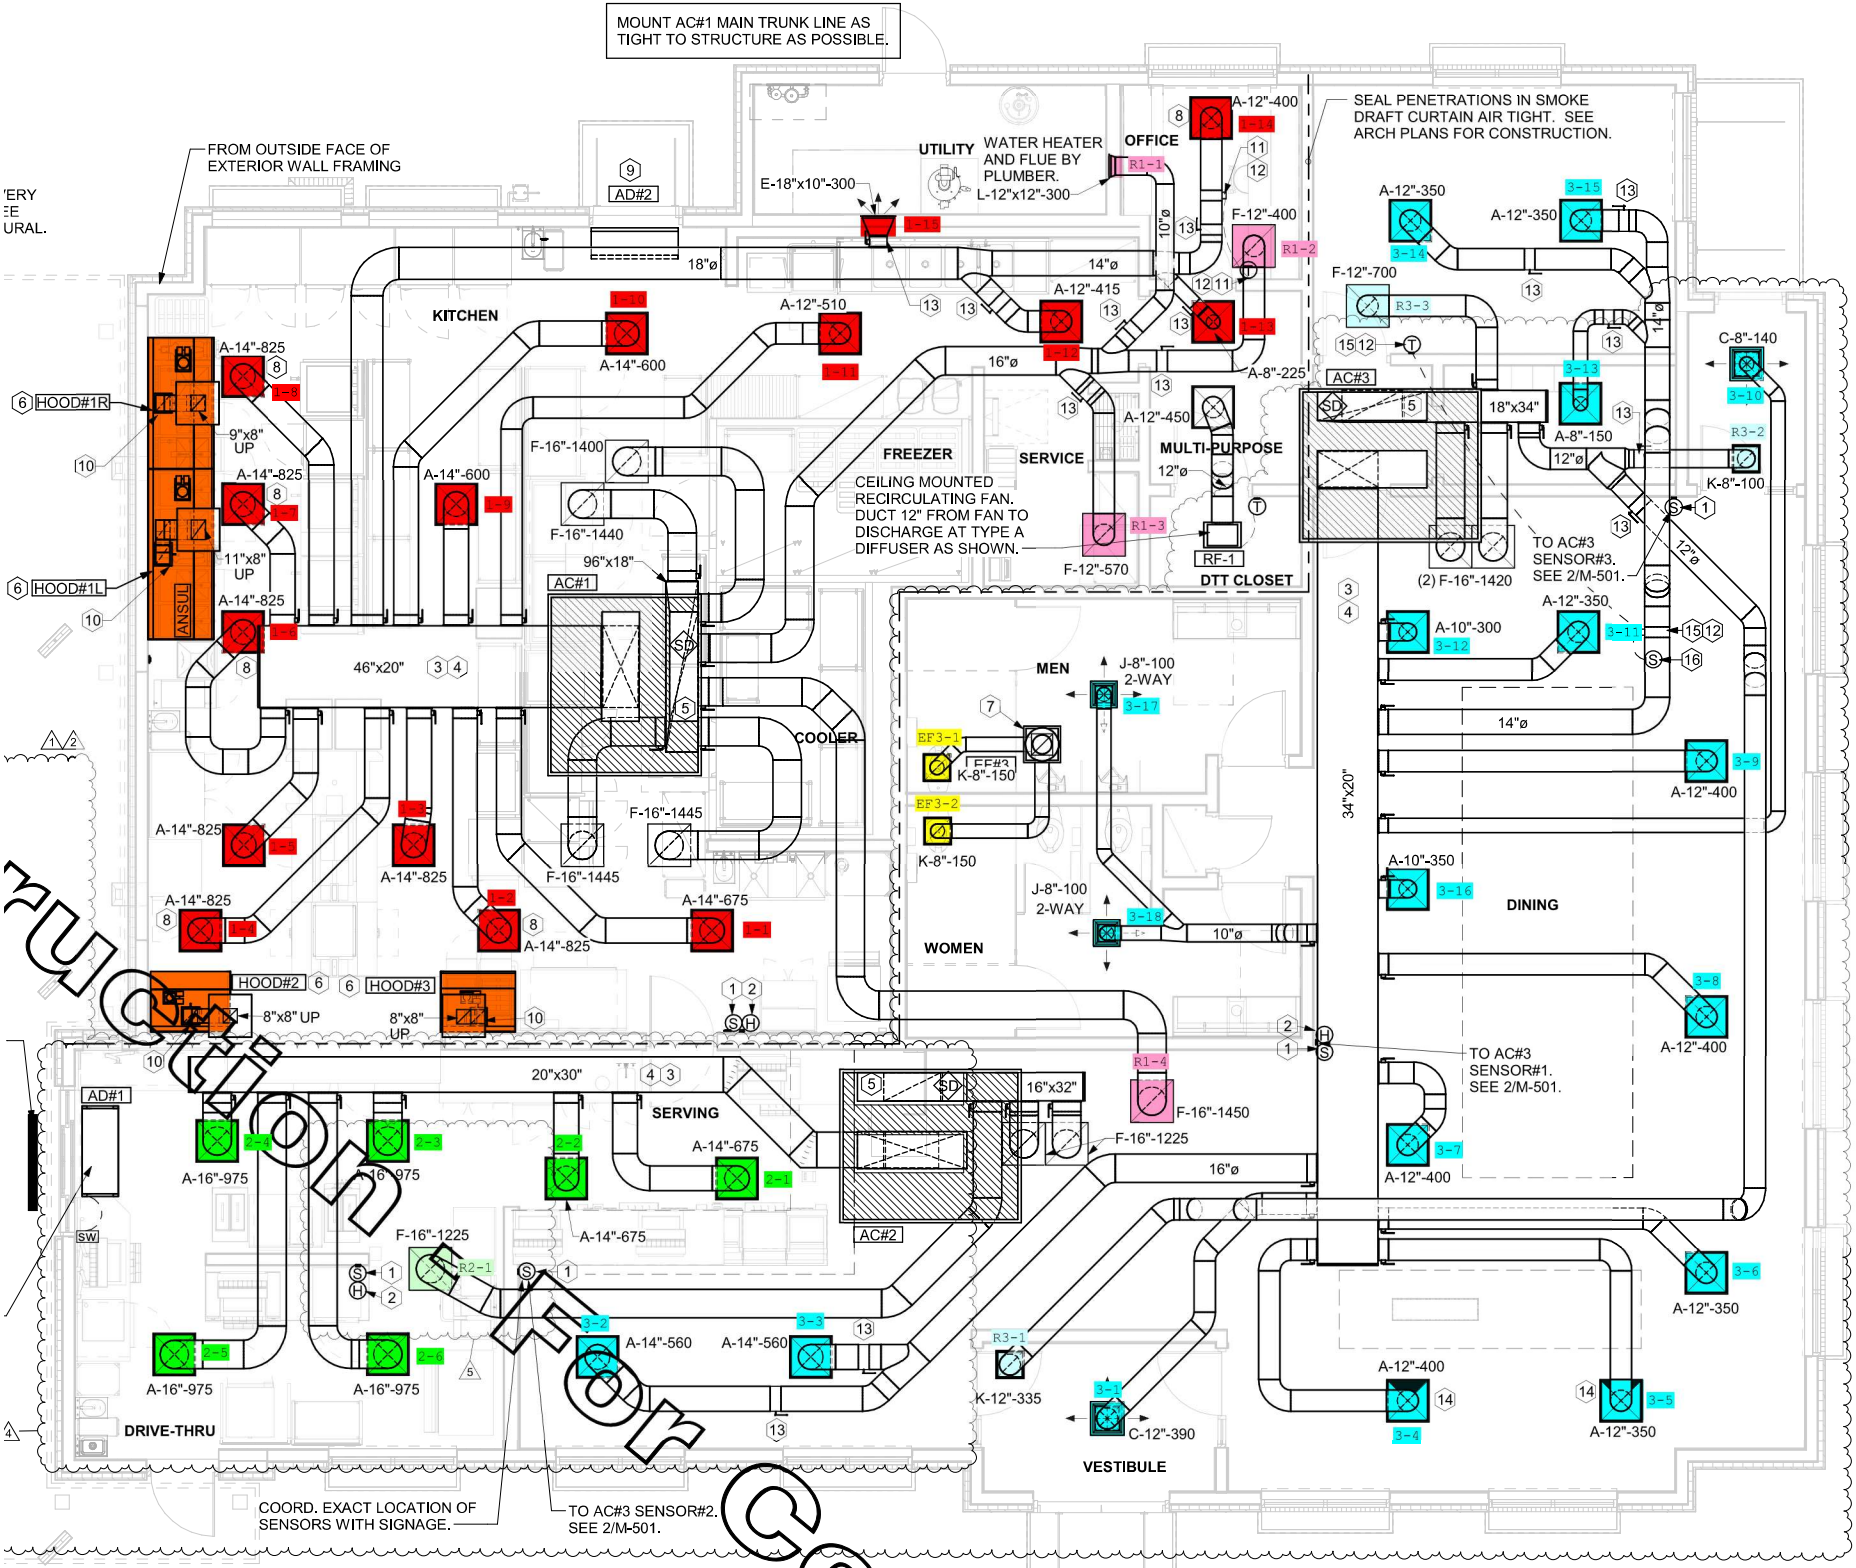


Construction For Co

ICAL FLOOR PLAN