T LINES PER
HALL COMPLY WITH
NE SET UNDER THE ROOF
' HOLE IN WALK-IN COOLER
LER MANUFACTURER'S
).
: AS DETAILED IN THE
EFRIGERANT LINE SET,
MPERATURE CONTROL, SIGHT
CONTROLS, AND
T LINES PER
IETRATIONS THROUGH ROOF.
ARD 15. INSTALL THE
I 3' OF THE REMOTE
'OSED TO PUBLIC VIEW
IN THE ARCHITECTURAL

STALLATION INSTRUCTIONS
AL DRAWINGS.
ETAILED IN THE
REASE VIROGUARD SYSTEM

EM PER DETAIL 1/M700.

UNCIATOR WITH REMOTE KEY
'ECTOR. MOUNT UNIT 60"
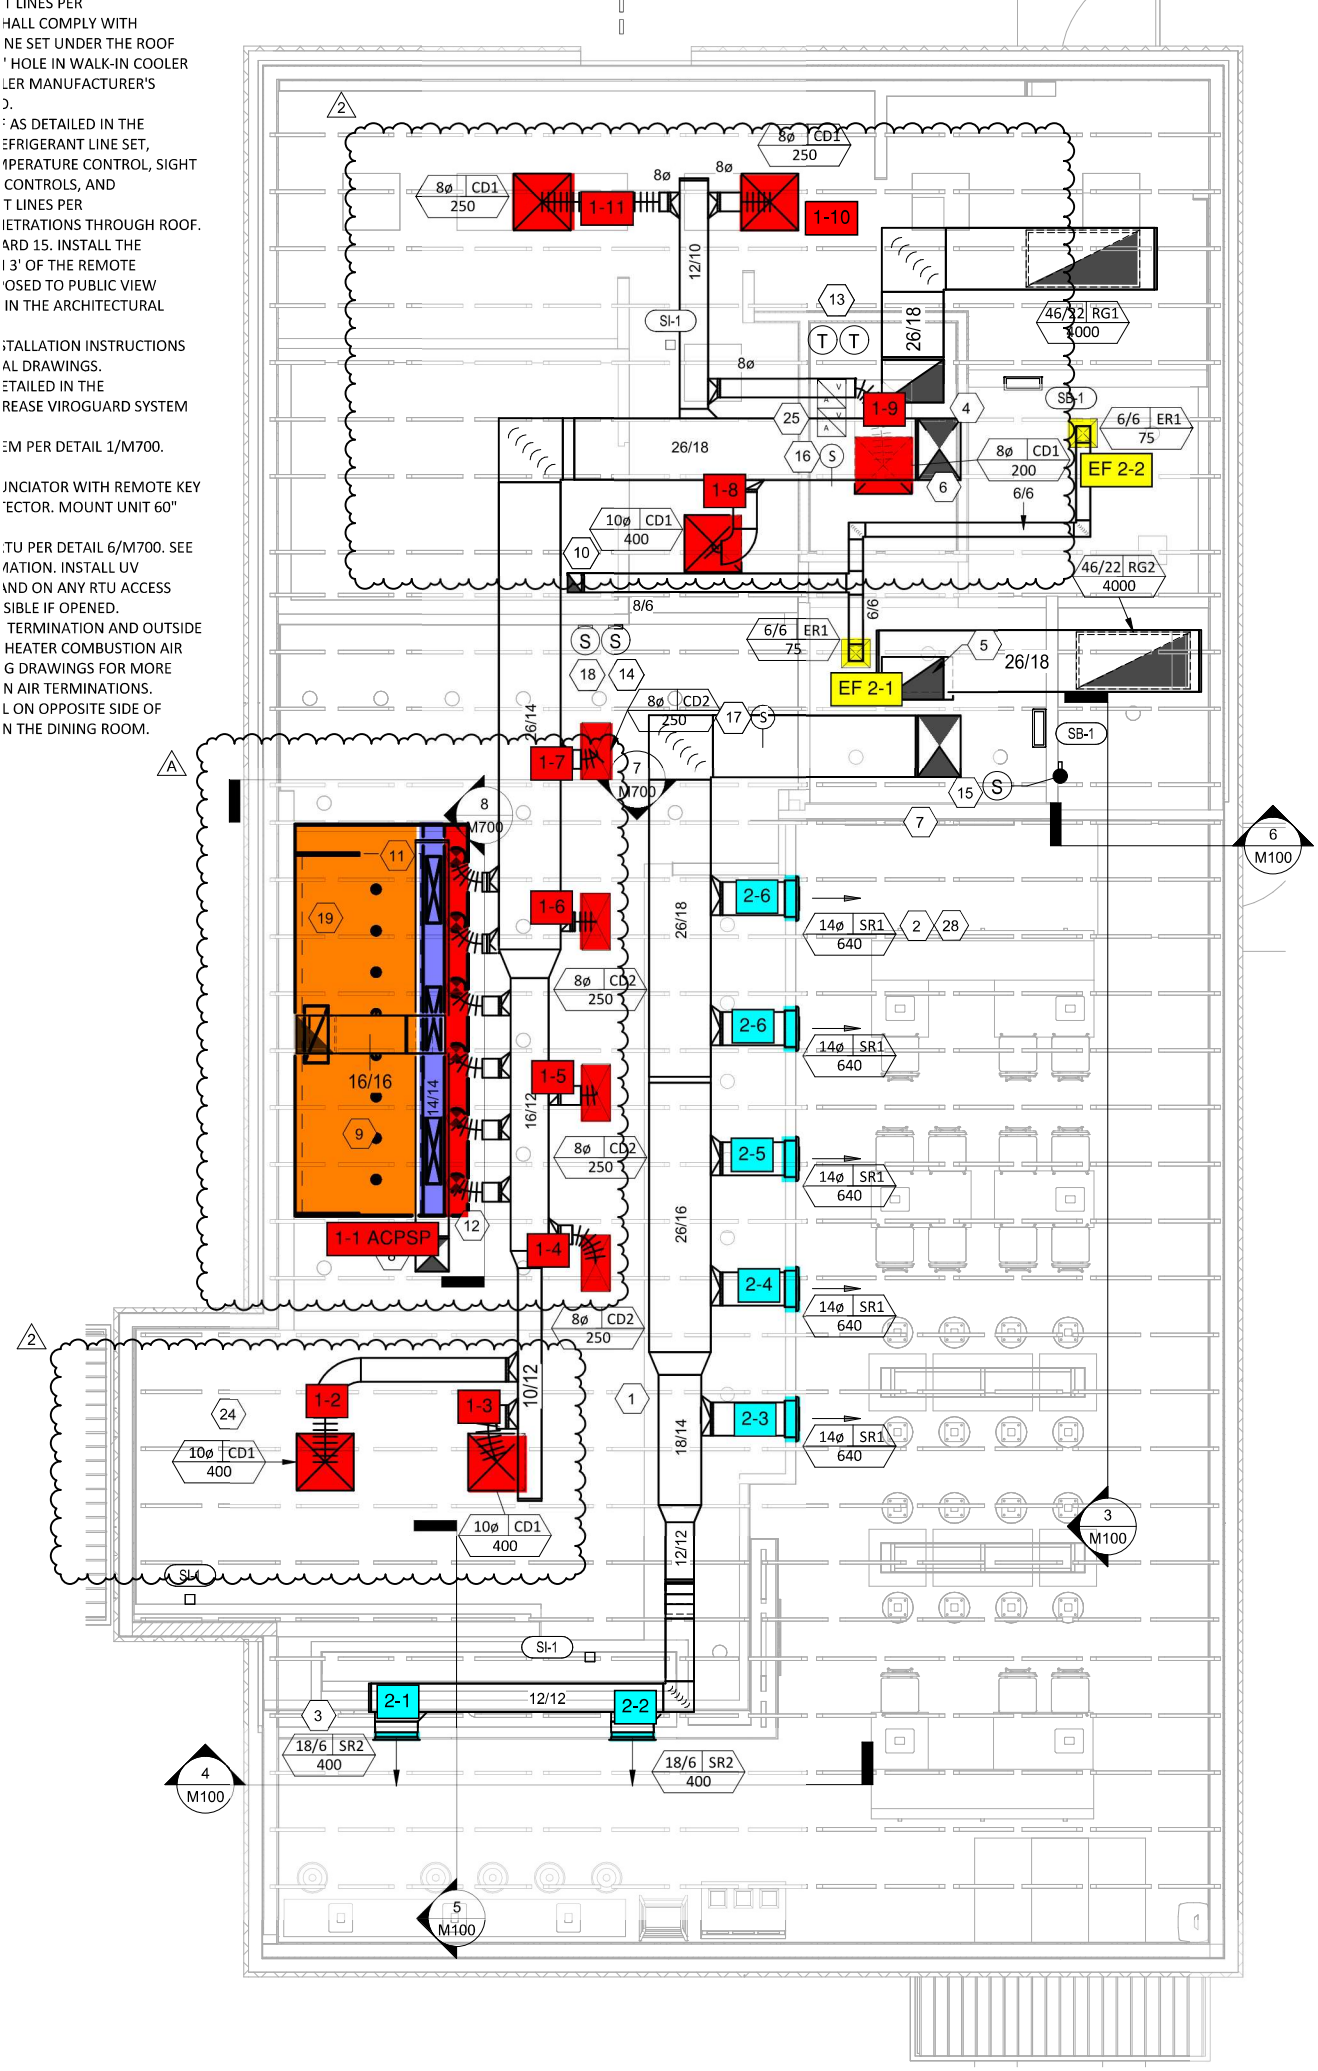
TU PER DETAIL 6/M700. SEE
MATION. INSTALL UV
AND ON ANY RTU ACCESS
SIBLE IF OPENED.
TERMINATION AND OUTSIDE
HEATER COMBUSTION AIR
G DRAWINGS FOR MORE
N AIR TERMINATIONS.
L ON OPPOSITE SIDE OF
N THE DINING ROOM.