IGERANT PIPING TO
HROUD AS SHOWN

TIONS AND AS

TECTURAL AND
CHIPOTLE ON

0. TYPICAL.
OTE KEY OPERATED
YPICAL.
00. SEE ELECTRICAL
ICKERS ON FACE OF
HE REME HALO

OUTSIDE AIR
R INTAKE AND
ATION ON WATER
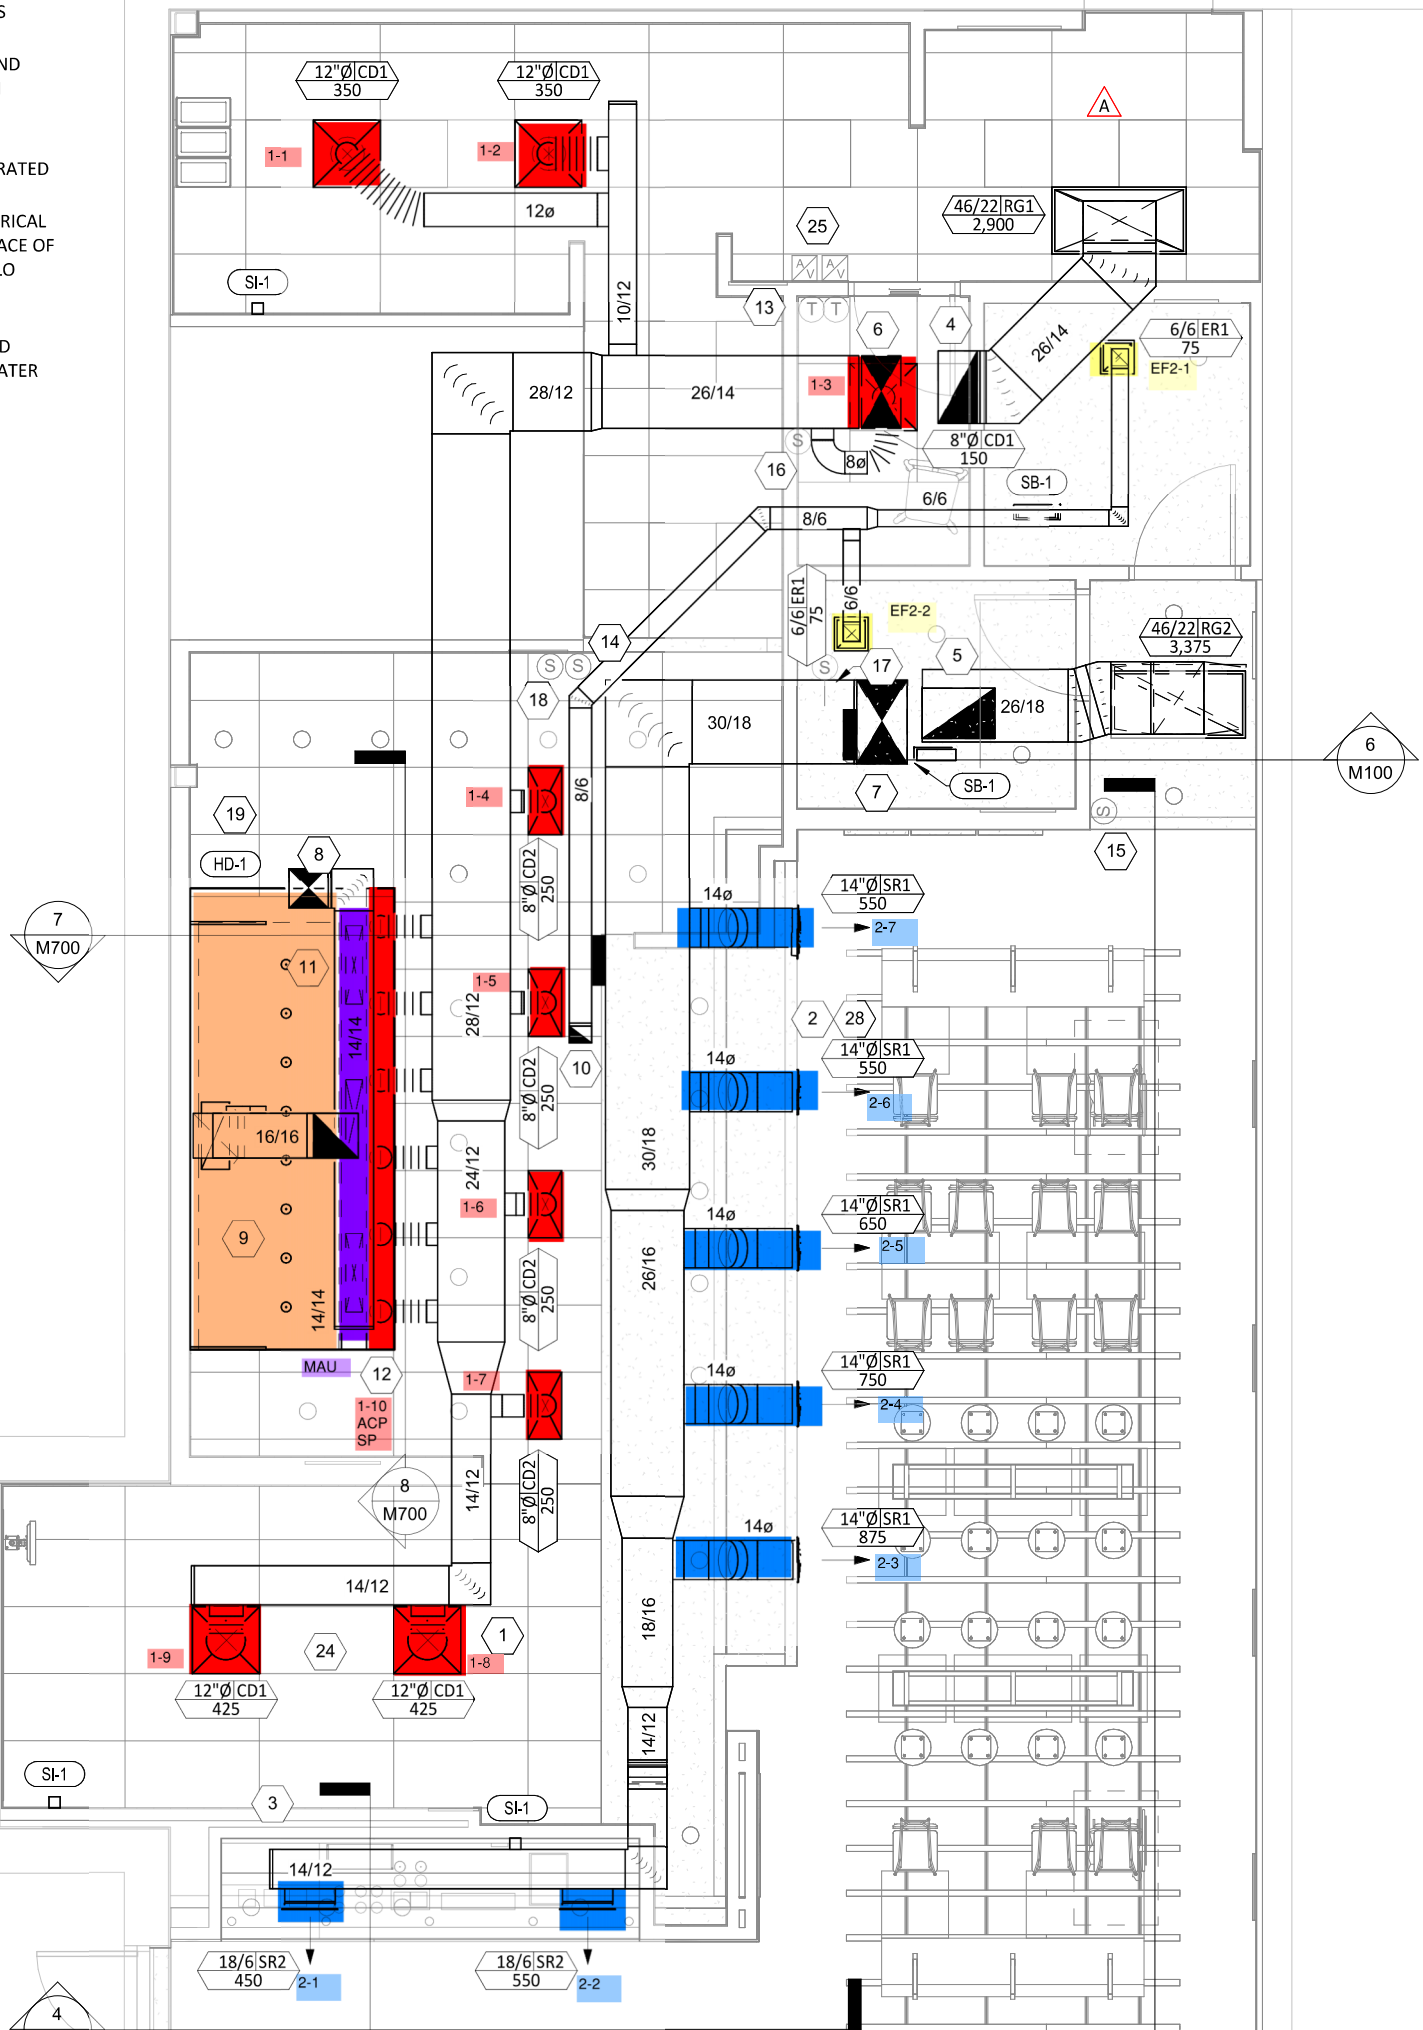
OF ROOM AT