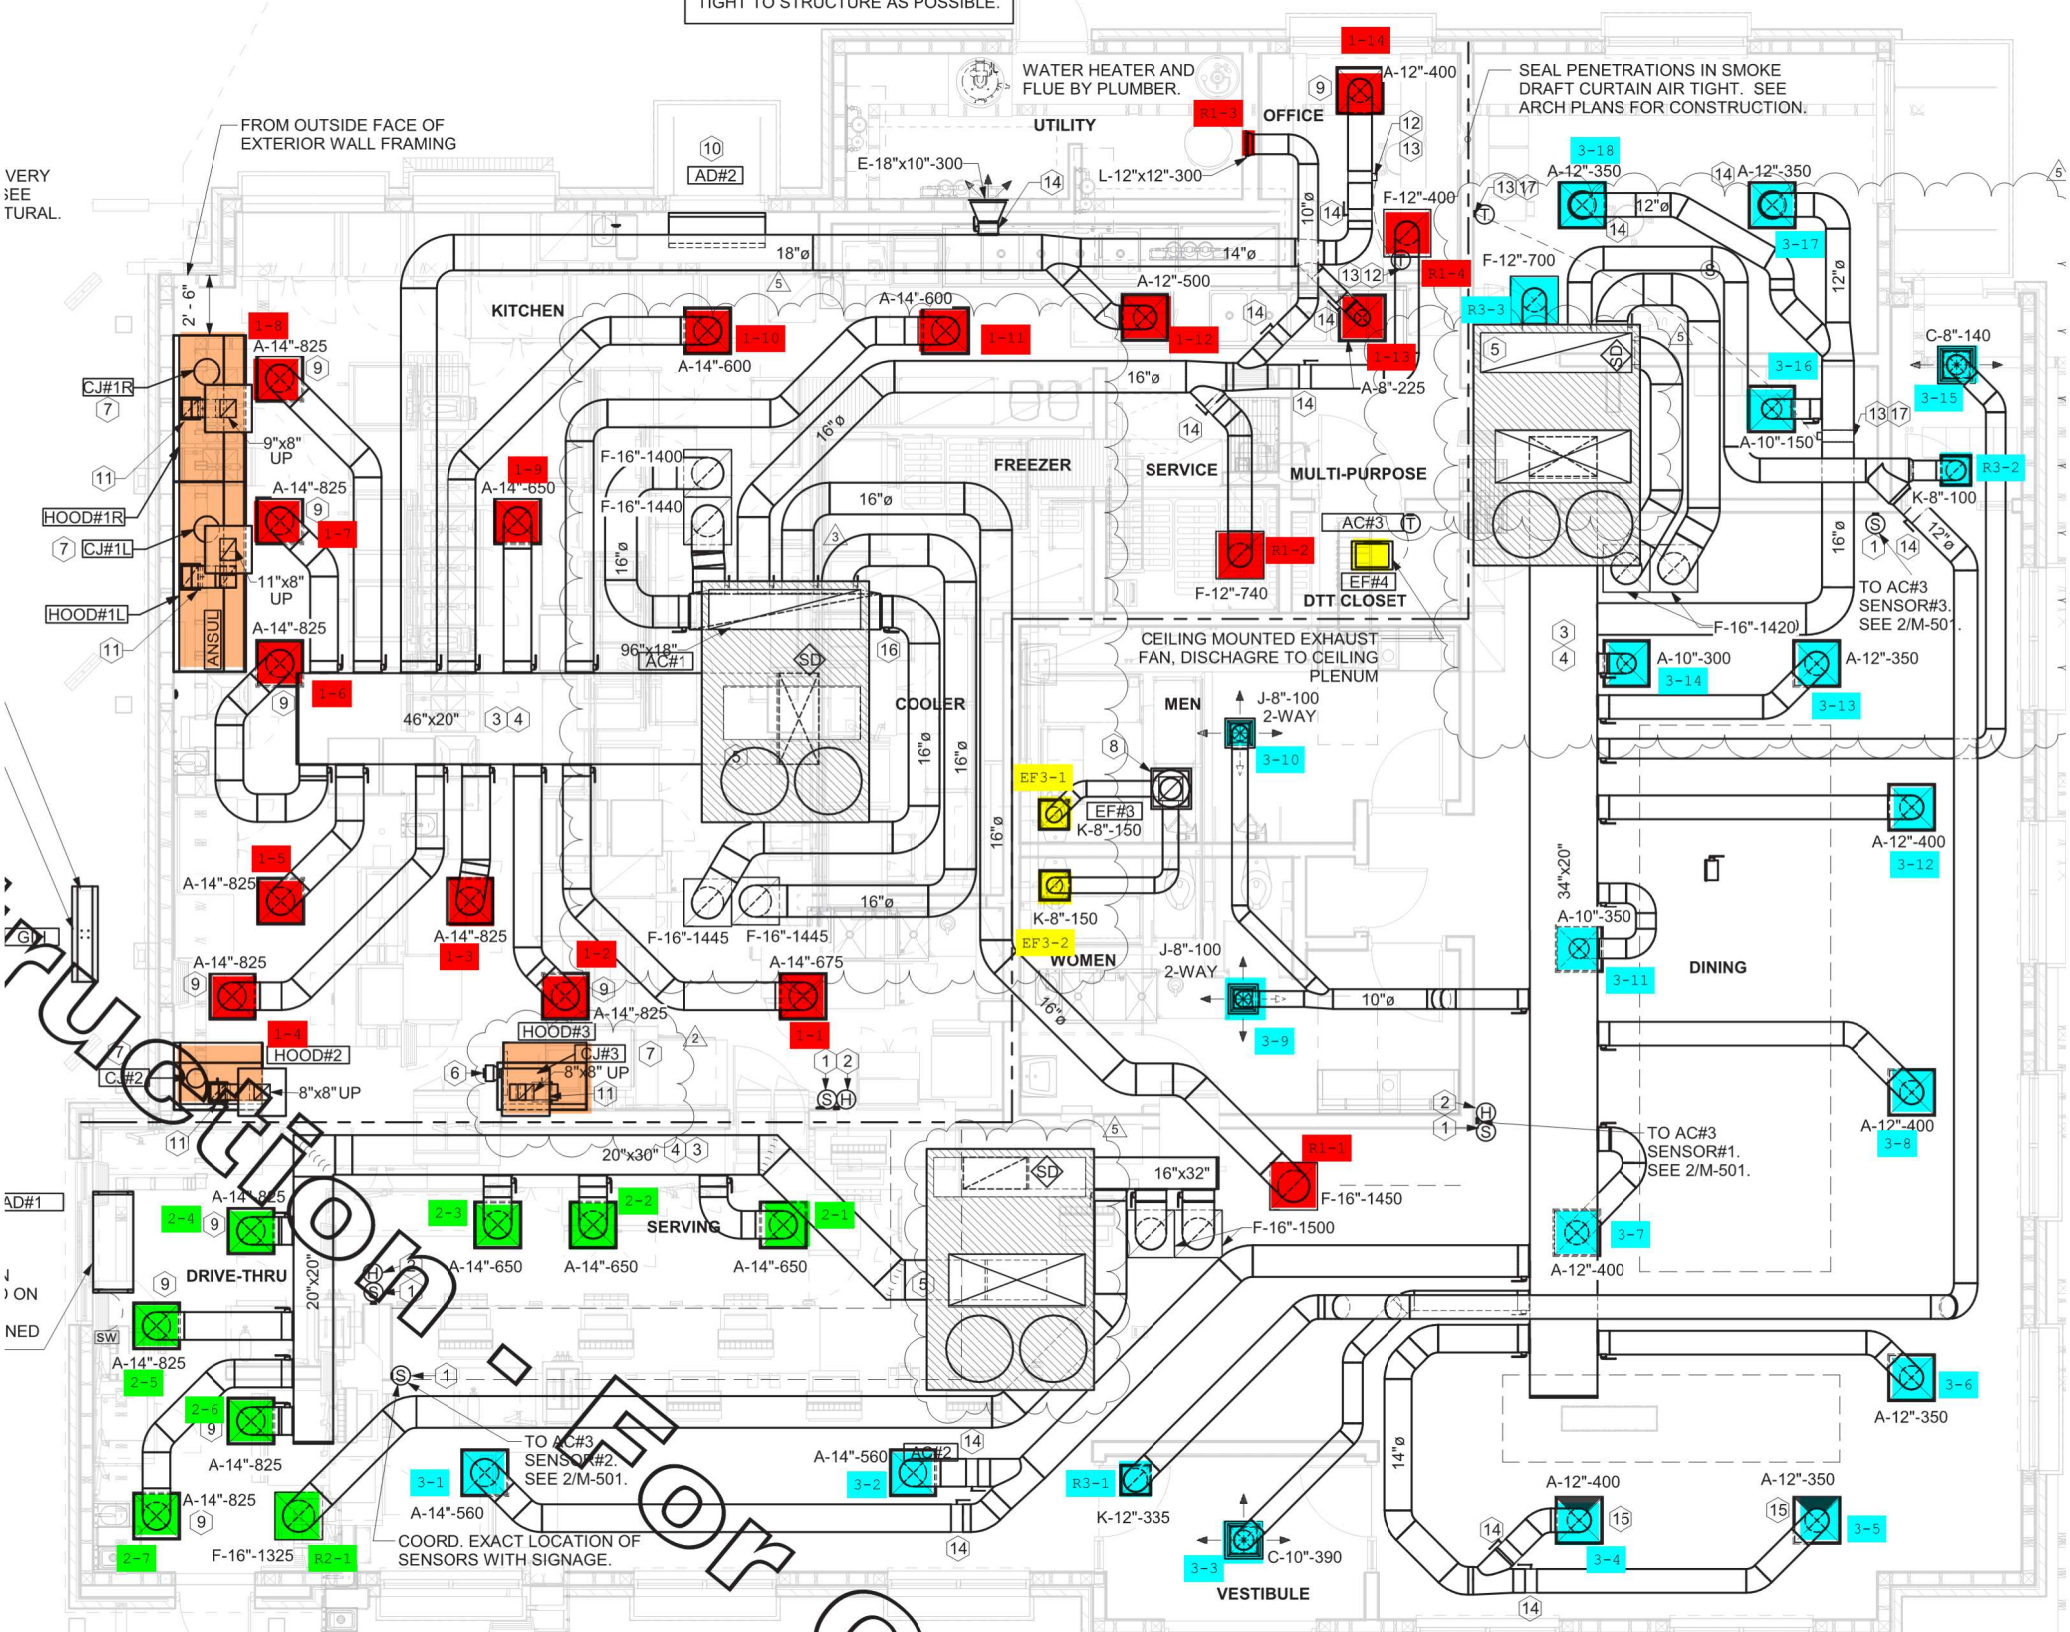
TIGHT TO STRUCTURE AS POSSIBLE.
WATER HEATER AND FLUE BY PLUMBER.
SEAL PENETRATIONS IN SMOKE DRAFT CURTAIN AIR TIGHT. SEE ARCH PLANS FOR CONSTRUCTION.
FROM OUTSIDE FACE OF EXTERIOR WALL FRAMING
UTILITY
OFFICE
KITCHEN
FREEZER
SERVICE
MULTI-PURPOSE
DTT CLOSET
COOLER
MEN
WOMEN
DINING
DRIVE-THRU
SERVING
VESTIBULE
CEILING MOUNTED EXHAUST FAN, DISCHAGRE TO CEILING PLENUM
TO AC#3 SENSOR#3. SEE 2/M-501.
TO AC#3 SENSOR#1. SEE 2/M-501.
TO AC#3 SENSOR#2. SEE 2/M-501.
COORD. EXACT LOCATION OF SENSORS WITH SIGNAGE.
A-12"-400
E-18"x10"-300
L-12"x12"-300
F-12"-400
F-12"-700
A-12"-350
A-14"-600
A-12"-500
A-8"-225
C-8"-140
A-10"-150
K-8"-100
A-14"-825
9"x8" UP
11"x8" UP
HOOD#1R
HOOD#1L
CJ#1R
CJ#1L
ANSUL
A-14"-650
F-16"-1400
F-16"-1440
96"x18"
AC#1
46"x20"
F-12"-740
AC#3
EF#4
F-16"-1420
A-10"-300
A-12"-350
J-8"-100 2-WAY
EF3-1
EF#3
K-8"-150
EF3-2
K-8"-150
34"x20"
A-10"-350
A-12"-400
F-16"-1445
A-14"-675
HOOD#3
CJ#3
8"x8" UP
HOOD#2
CJ#2
8"x8" UP
20"x30"
16"x32"
F-16"-1450
F-16"-1500
20"x20"
A-14"-650
A-14"-560
AC#2
K-12"-335
C-10"-390
F-16"-1325
R2-1
A-12"-350
A-12"-400
A-12"-350
AD#2
AD#1
2' - 6"
18"ø
14"ø
16"ø
12"ø
10"ø
14"ø
Construction For