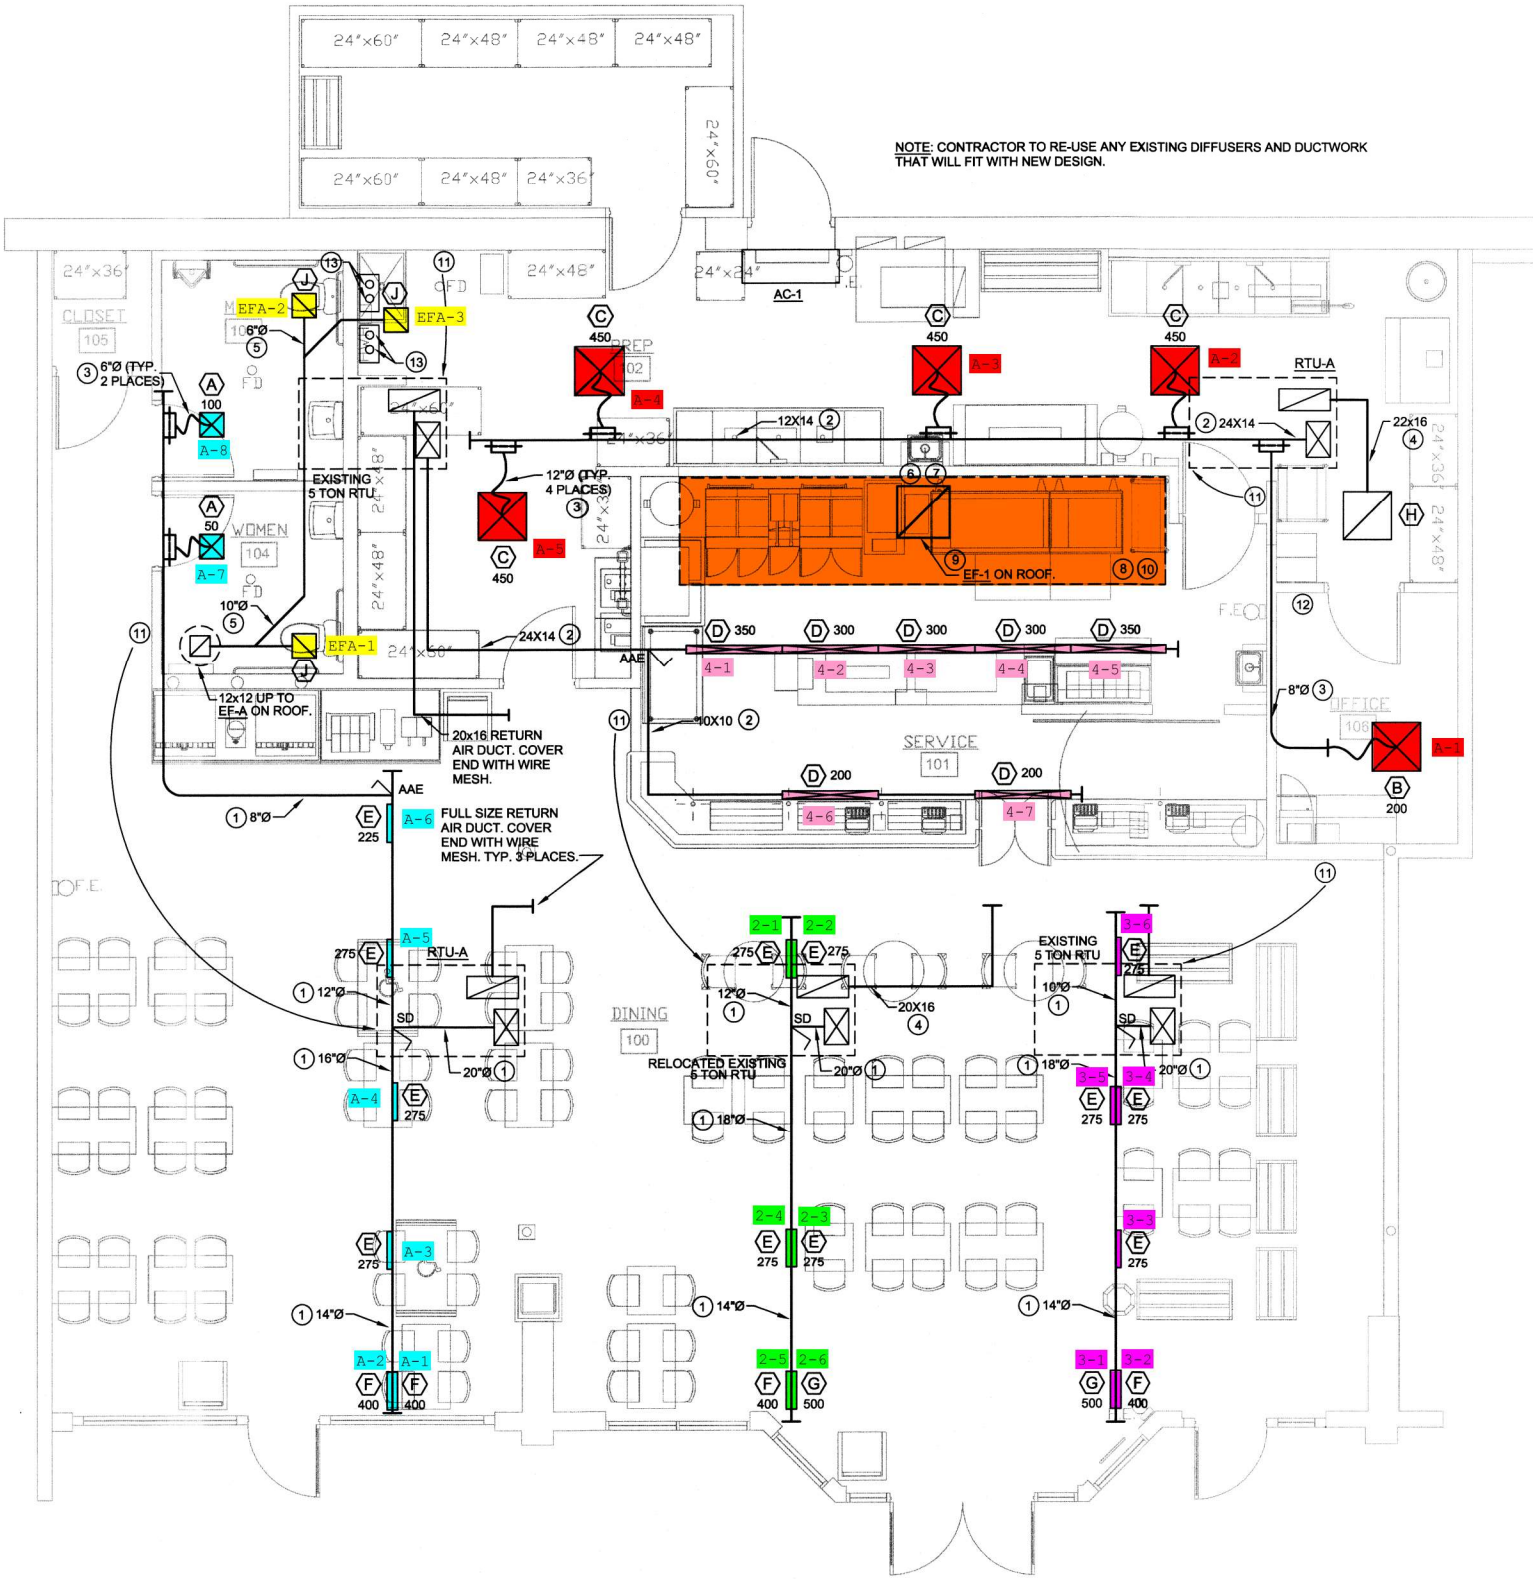
NOTE: CONTRACTOR TO RE-USE ANY EXISTING DIFFUSERS AND DUCTWORK THAT WILL FIT WITH NEW DESIGN.
24"x60"
24"x48"
24"x36"
CLOSET
105
WOMEN
104
PREP
102
SERVICE
101
OFFICE
106
DINING
100
AC-1
RTU-A
EFA-1
EFA-2
EFA-3
EXISTING 5 TON RTU
12"Ø (TYP. 4 PLACES)
6"Ø (TYP. 2 PLACES)
EF-1 ON ROOF.
12x12 UP TO EF-A ON ROOF.
20x16 RETURN AIR DUCT. COVER END WITH WIRE MESH.
FULL SIZE RETURN AIR DUCT. COVER END WITH WIRE MESH. TYP. 3 PLACES.
RELOCATED EXISTING 5 TON RTU
12X14
24X14
22x16
20X16
10X10
AAE
SD
FD