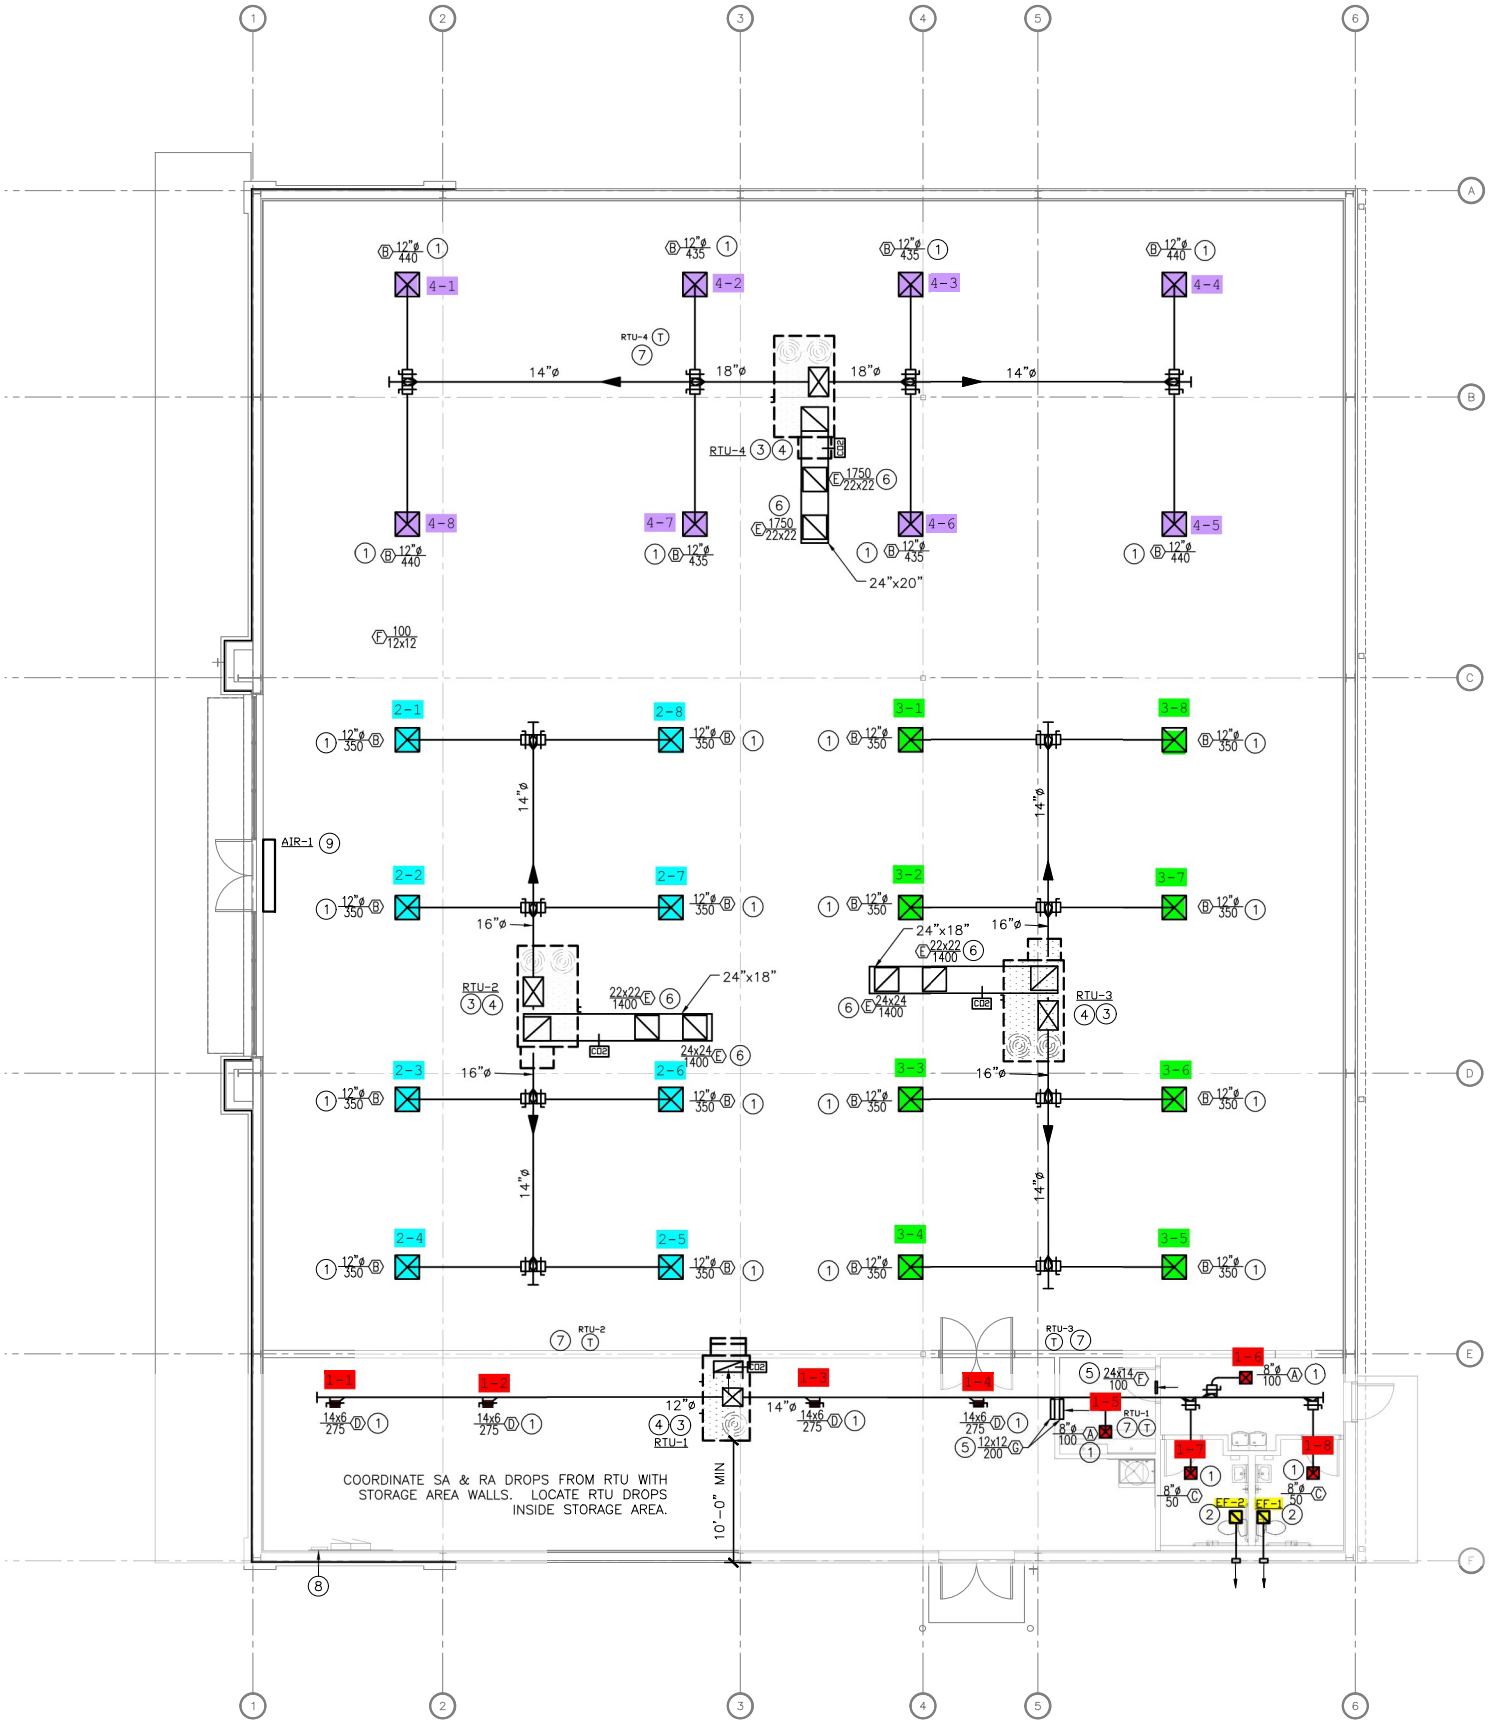

1 MECHANICAL HVAC PLAN

SCALE: 1/8" = 1'-0"