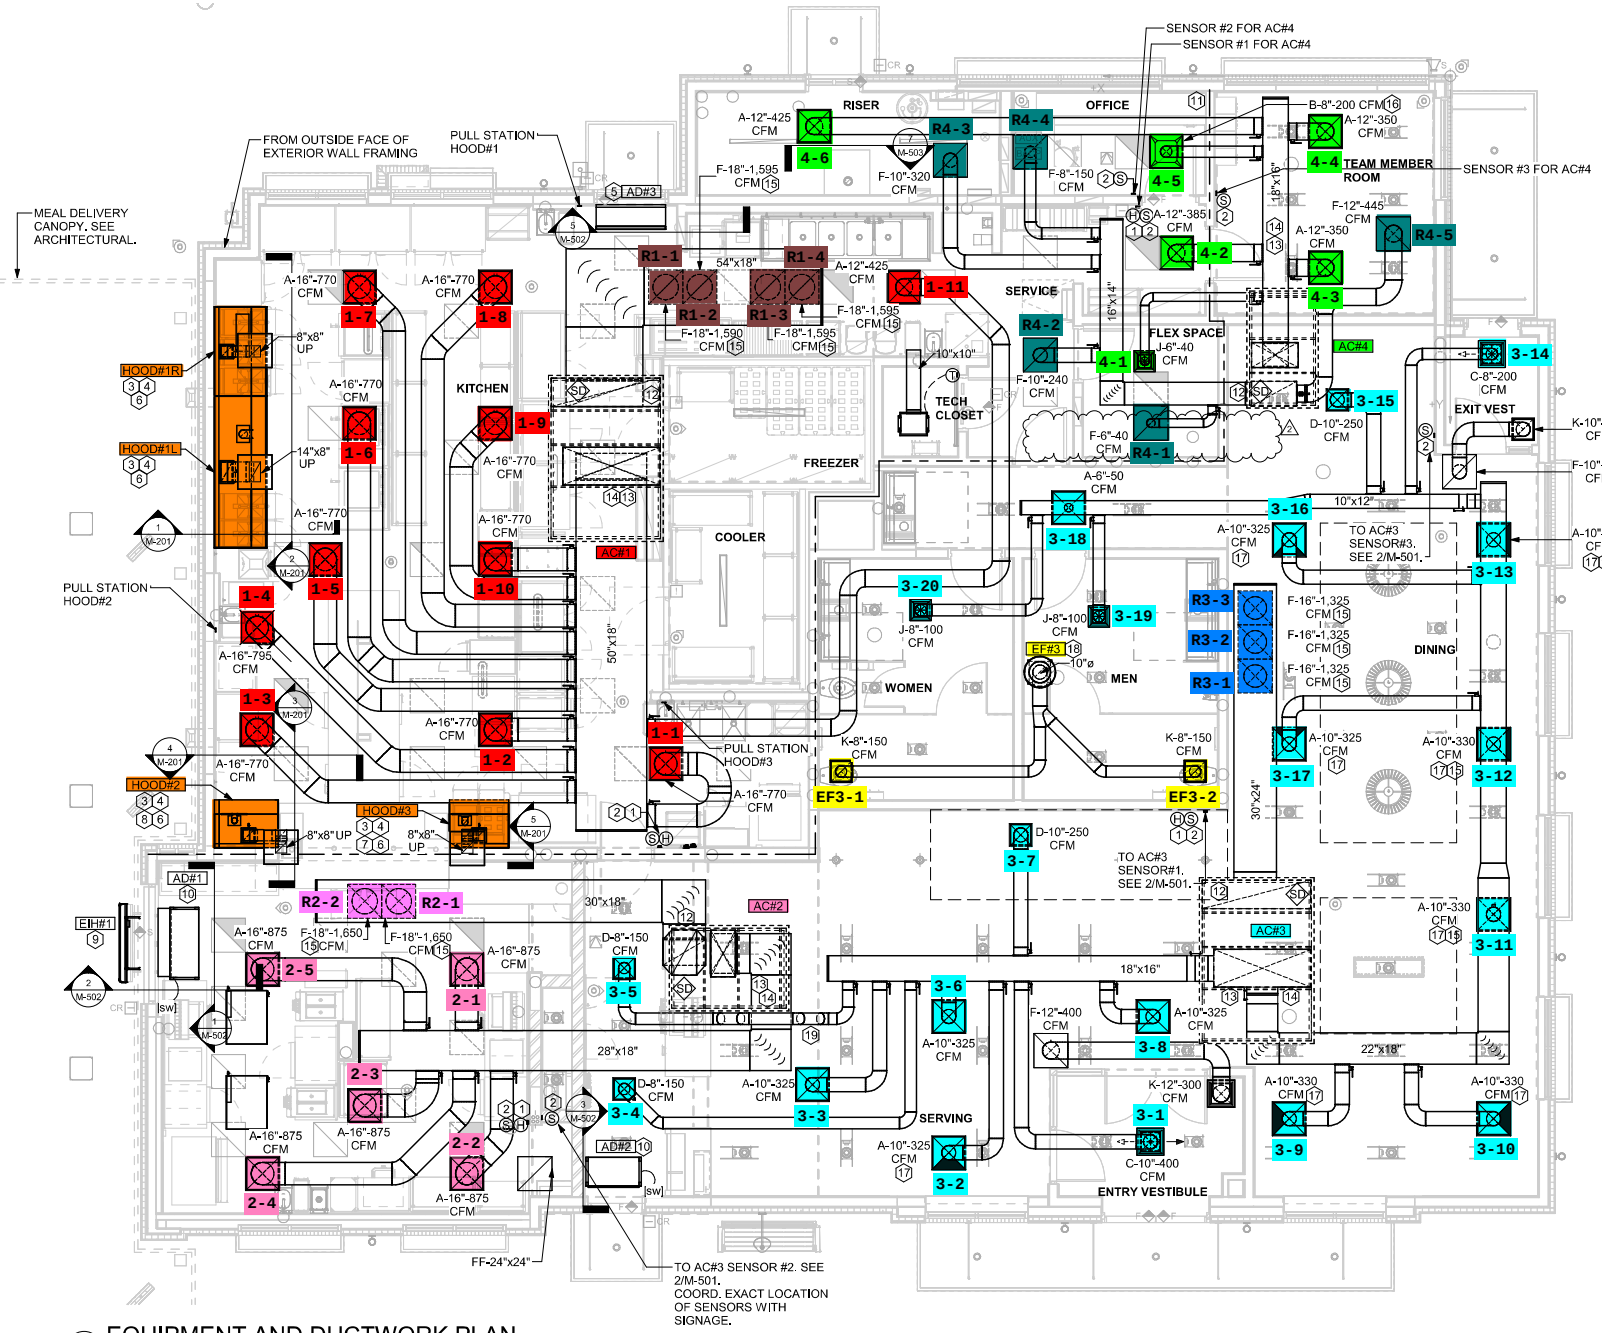

1 EQUIPMENT AND DUCTWORK PLAN

1/4" = 1'-0"