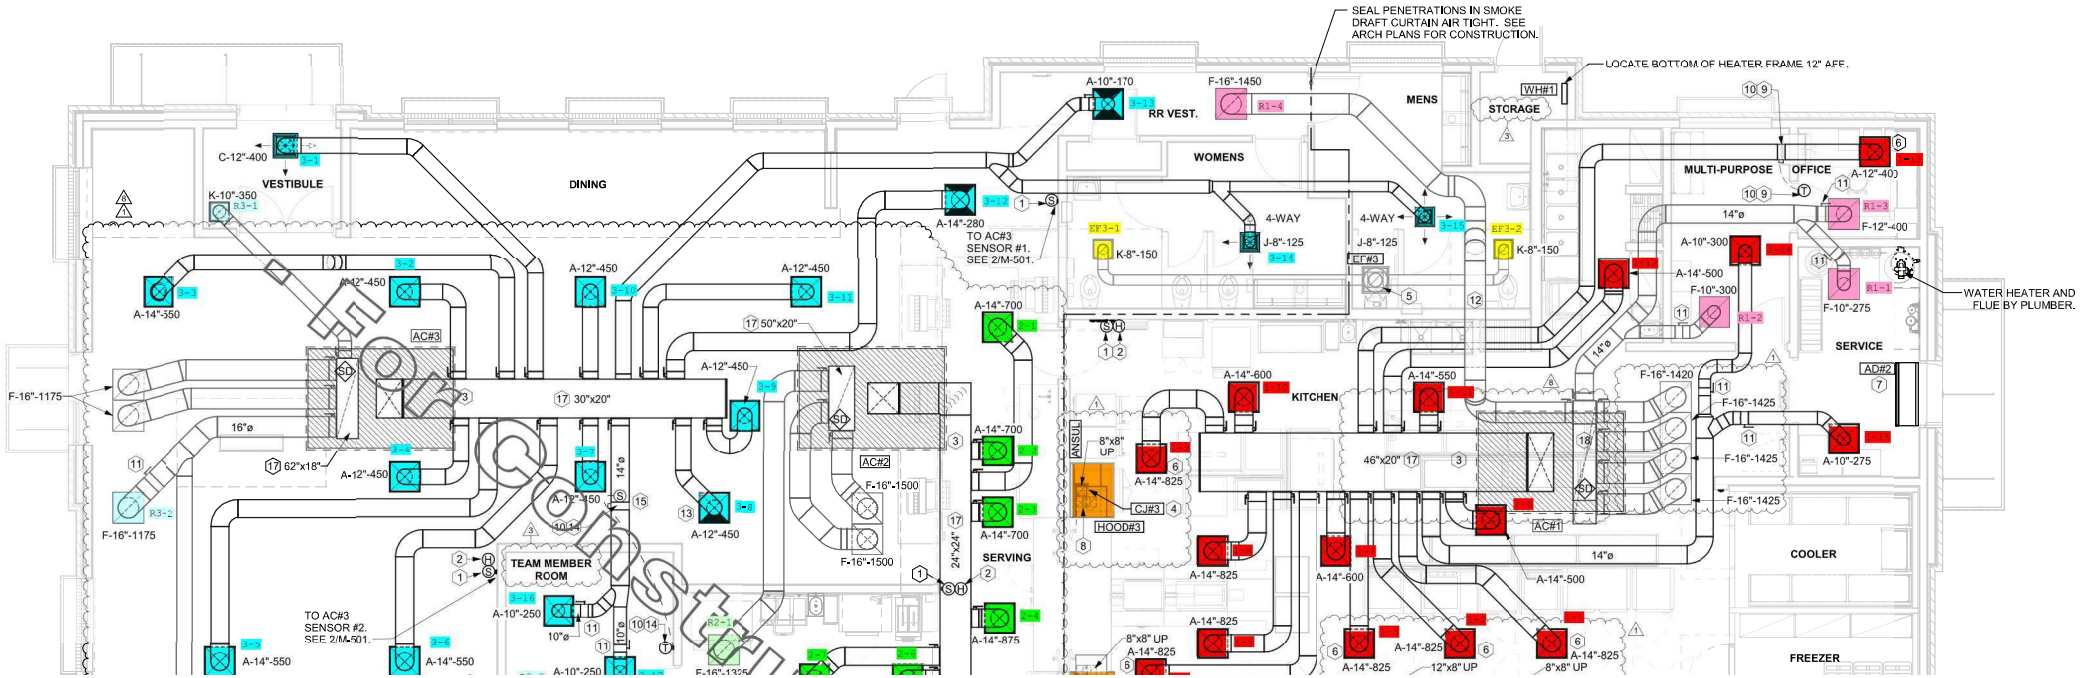
SEAL PENETRATIONS IN SMOKE DRAFT CURTAIN AIR TIGHT. SEE ARCH PLANS FOR CONSTRUCTION.
LOCATE BOTTOM OF HEATER FRAME 12" AFF.
WATER HEATER AND FLUE BY PLUMBER.
VESTIBULE
DINING
RR VEST.
WOMENS
MENS
STORAGE
MULTI-PURPOSE
OFFICE
SERVICE
KITCHEN
SERVING
TEAM MEMBER ROOM
COOLER
FREEZER
TO AC#3 SENSOR #1. SEE 2/M-501.
TO AC#3 SENSOR #2. SEE 2/M-501.
AC#3
AC#2
AC#1
AD#2
WH#1
HOOD#3
CJ#3
EF#3
4-WAY
30"x20"
50"x20"
62"x18"
46"x20"
24"x24"
16"ø
14"ø
10"ø
8"x8" UP
12"x8" UP
For Construction