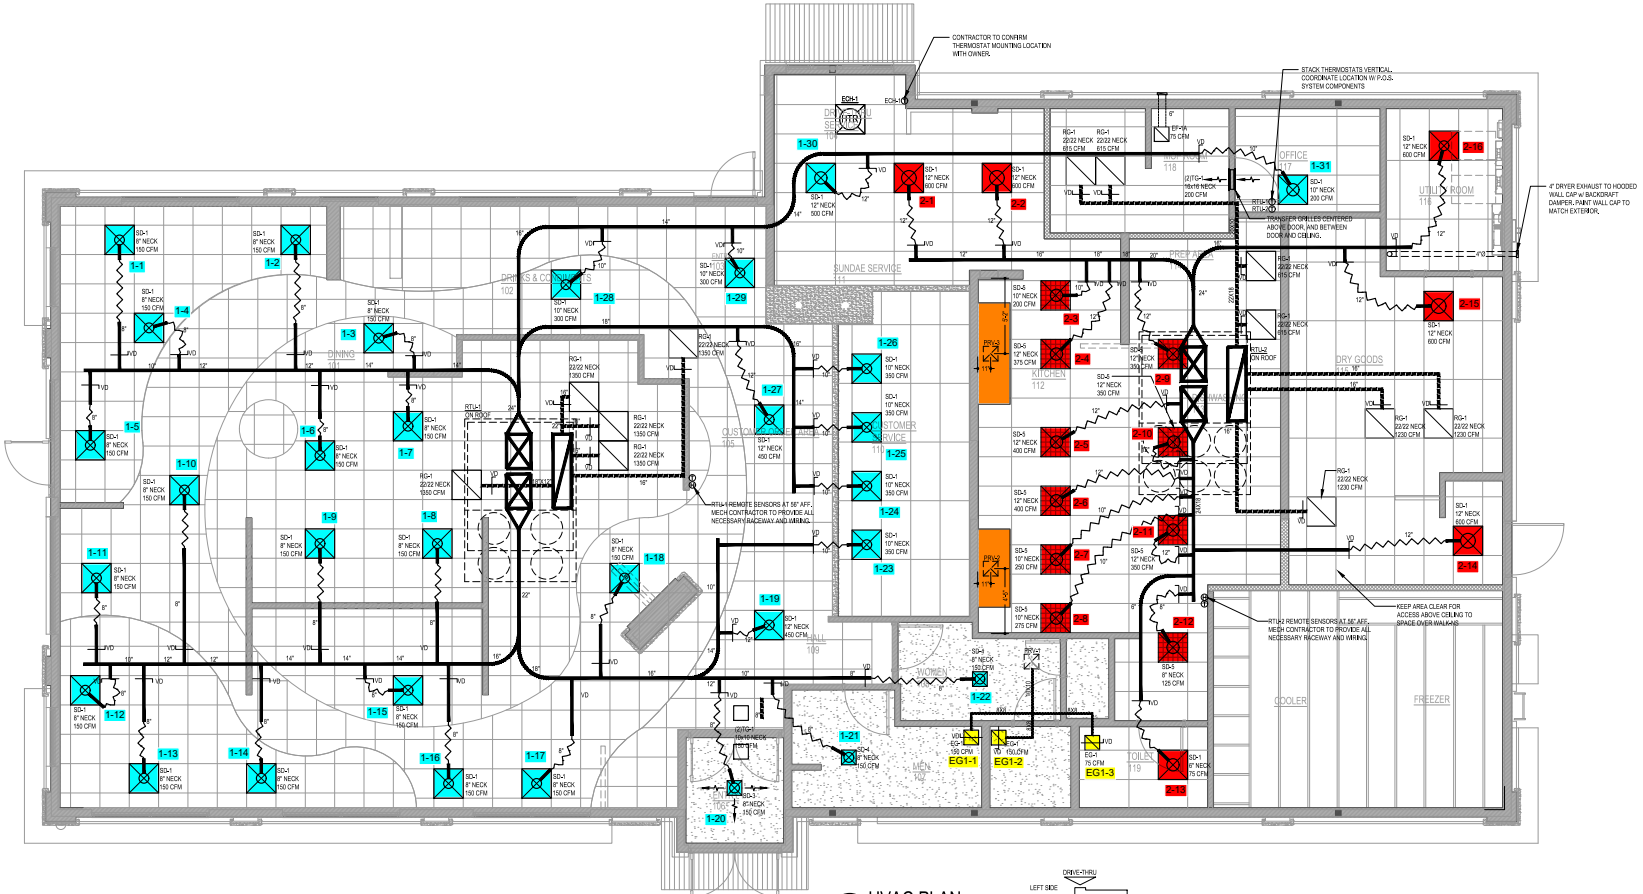
CONTRACTOR TO CONFIRM THERMOSTAT MOUNTING LOCATION WITH OWNER.
STACK THERMOSTATS VERTICAL. COORDINATE LOCATION W/ P.O.S. SYSTEM COMPONENTS
4" DRYER EXHAUST TO HOODED WALL CAP w/ BACKDRAFT DAMPER. PAINT WALL CAP TO MATCH EXTERIOR.
TRANSFER GRILLES CENTERED ABOVE DOOR, AND BETWEEN DOOR AND CEILING.
RTU-1 REMOTE SENSORS AT 56" AFF.; MECH CONTRACTOR TO PROVIDE ALL NECESSARY RACEWAY AND WIRING.
RTU-2 REMOTE SENSORS AT 56" AFF.; MECH CONTRACTOR TO PROVIDE ALL NECESSARY RACEWAY AND WIRING.
KEEP AREA CLEAR FOR ACCESS ABOVE CEILING TO SPACE OVER WALKER.
DRIVE-THRU
LEFT SIDE
DRINKS & CONDIMENTS 102
DINING 111
SUNDAE SERVICE
KITCHEN 112
CUSTOMER SERVICE 110
OFFICE 117
UTILITY ROOM 116
DRY GOODS
COOLER
FREEZER
WOMEN 109
MEN 107
TOILET 115
EG1-1
EG1-2
EG1-3