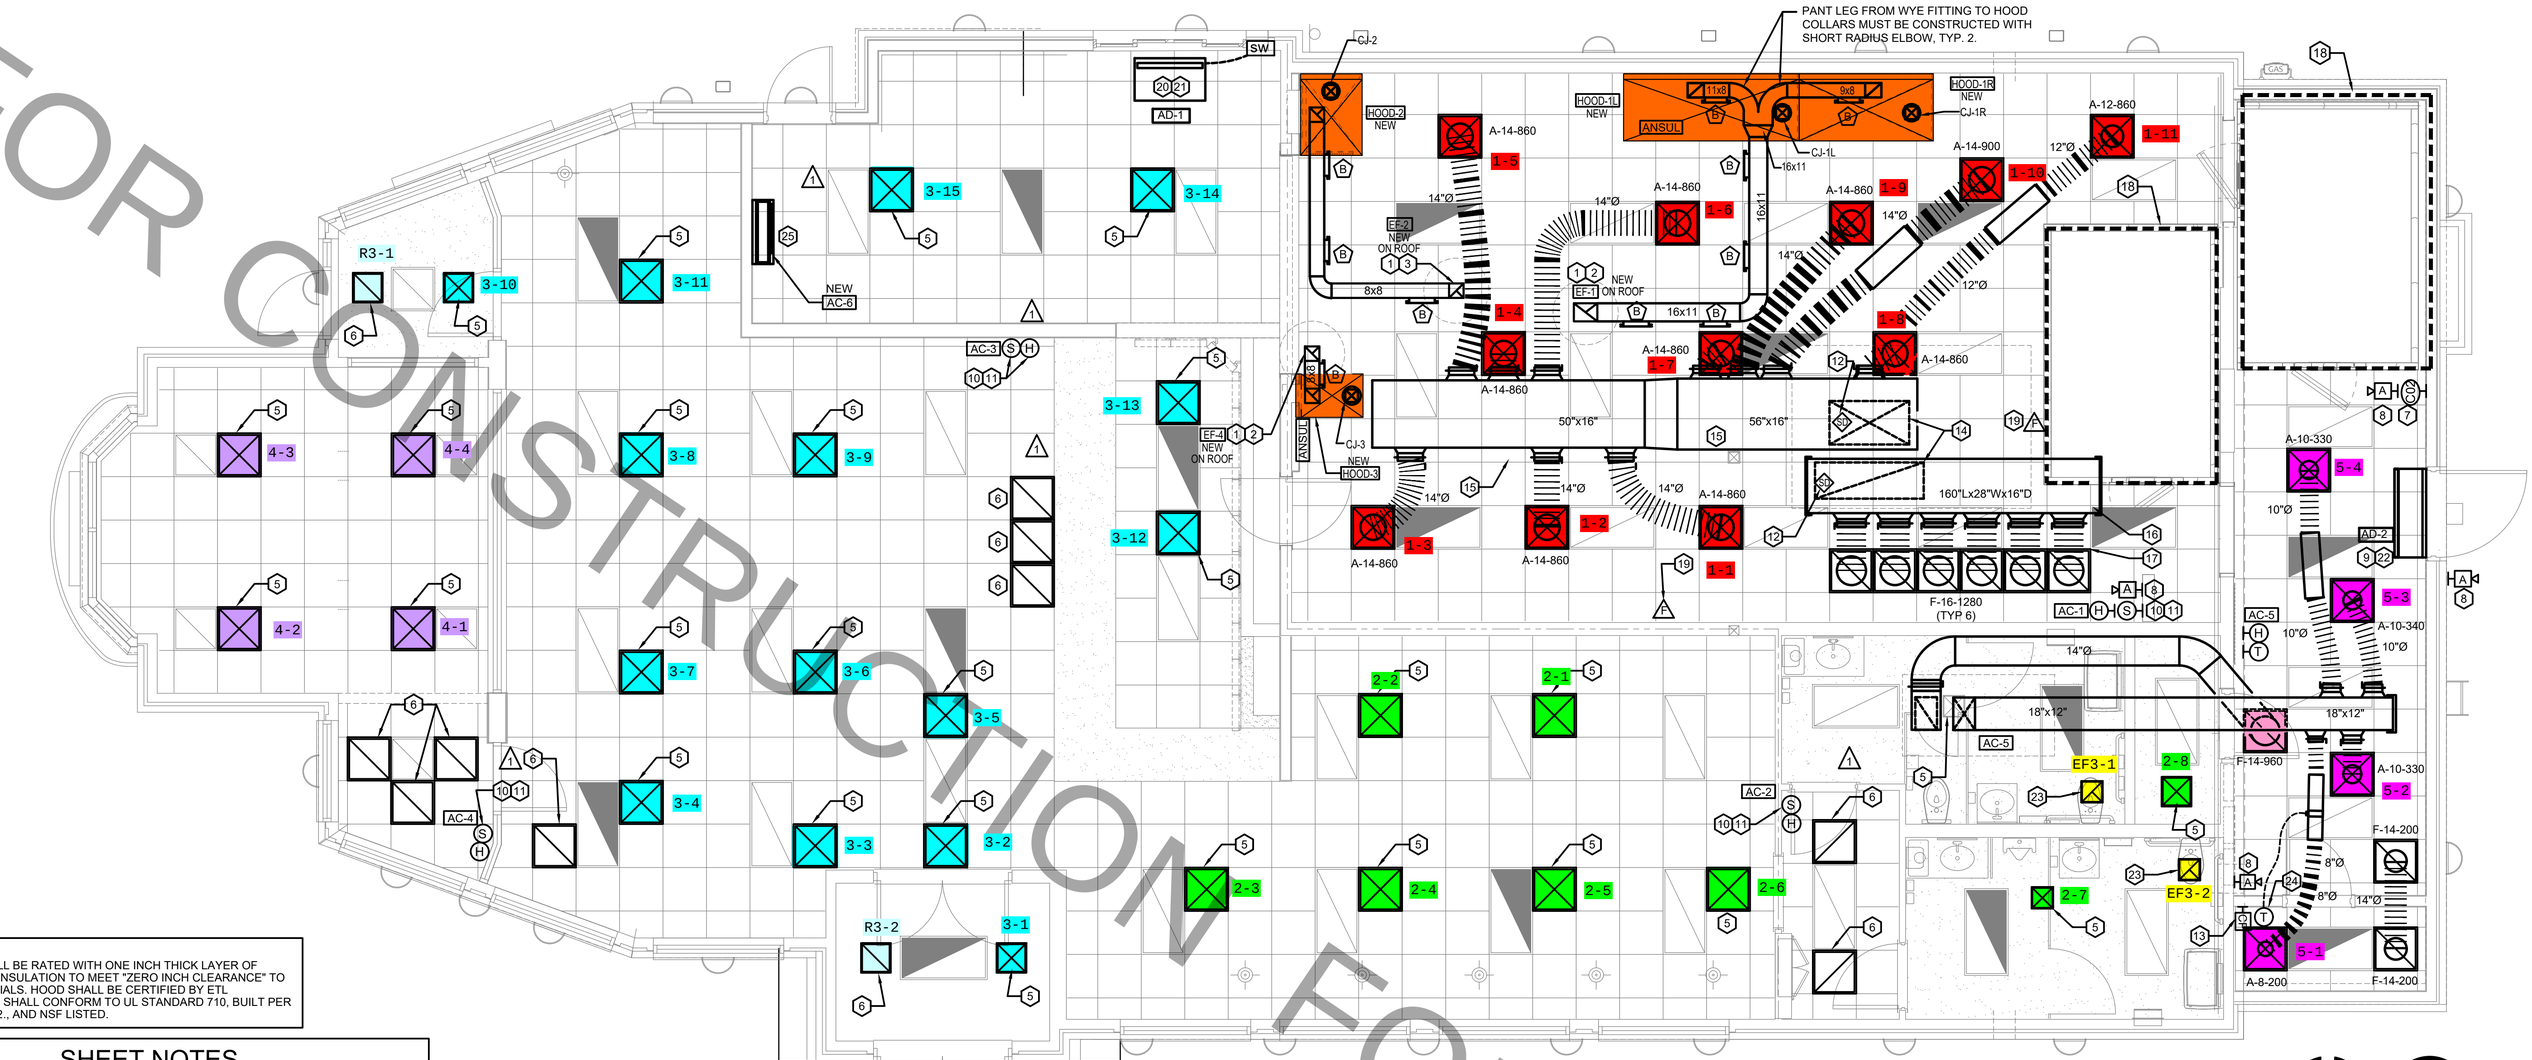

LL BE RATED WITH ONE INCH THICK LAYER OF
NSULATION TO MEET "ZERO INCH CLEARANCE" TO
IALS. HOOD SHALL BE CERTIFIED BY ETL
SHALL CONFORM TO UL STANDARD 710, BUILT PER
2., AND NSF LISTED.

SHEET NOTES

RVING DIFFUSERS AND GRILLES ARE SAME SIZE AS DIFFUSER OR GRILLE
NOTED OTHERWISE.

NOT SHOWN FOR CLARITY. ALL TAKE-OFFS SHALL INCLUDE FLEXIBLE
AIL FOR FLEXIBLE DUCT INSTALLATION REQUIREMENTS.

FOR CONSTRUCTION FOR

1 MECHANICAL RENOVATION FLOOR PLAN

SCALE: 1/4"=1'-0"

TRUE PLAN