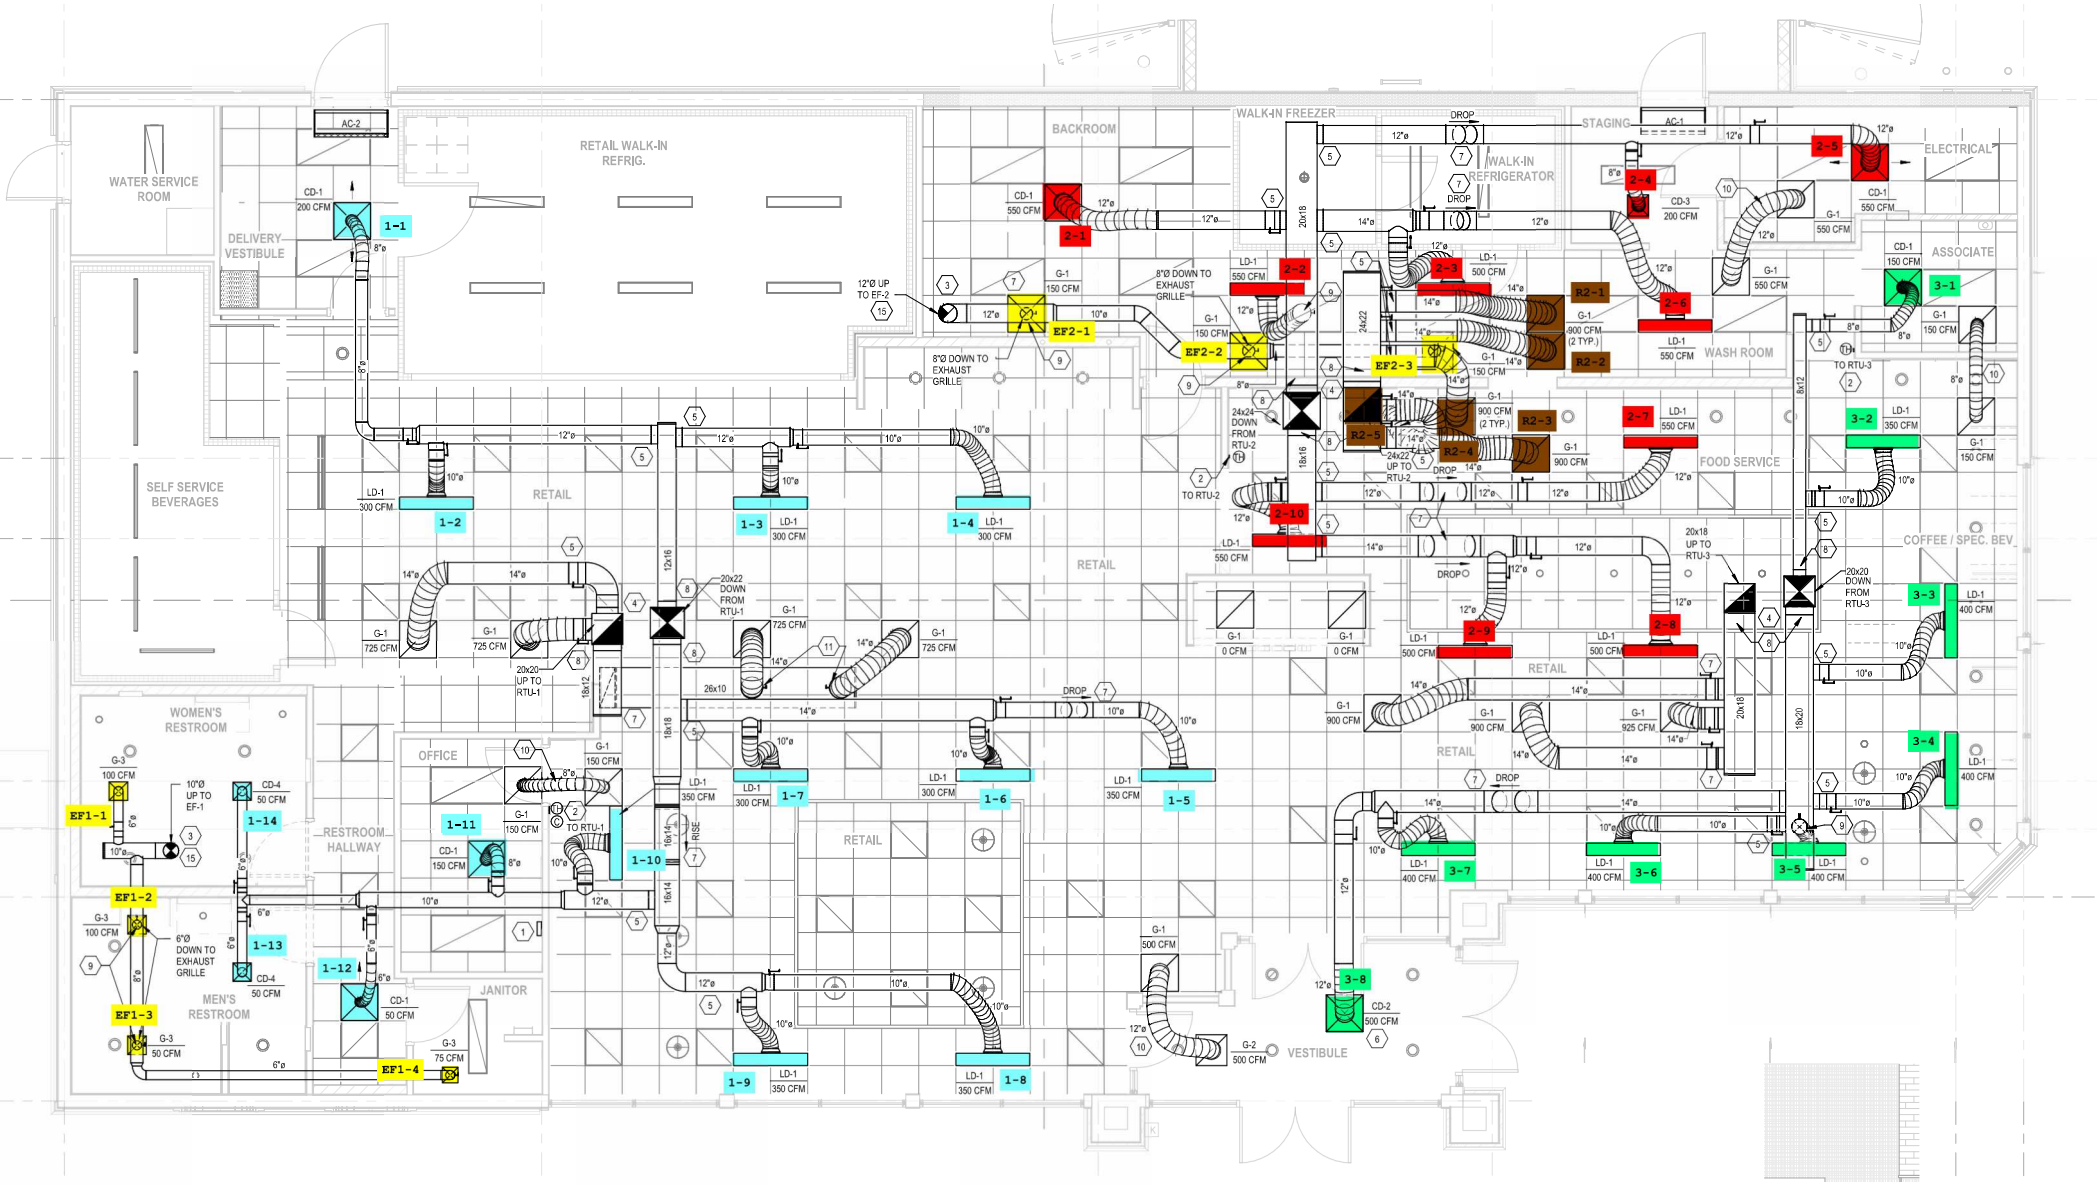
WATER SERVICE ROOM
DELIVERY VESTIBULE
SELF SERVICE BEVERAGES
RETAIL WALK-IN REFRIG.
BACKROOM
WALK-IN FREEZER
STAGING
WALK-IN REFRIGERATOR
ELECTRICAL
ASSOCIATE
WASH ROOM
FOOD SERVICE
COFFEE / SPEC. BEV
RETAIL
WOMEN'S RESTROOM
MEN'S RESTROOM
RESTROOM HALLWAY
OFFICE
JANITOR
VESTIBULE
AC-2
AC-1
CD-1 200 CFM
CD-1 550 CFM
CD-3 200 CFM
CD-1 150 CFM
CD-1 350 CFM
CD-2 500 CFM
CD-4 50 CFM
CD-1 50 CFM
CD-1 150 CFM
G-1 150 CFM
G-1 550 CFM
G-1 725 CFM
G-1 900 CFM (2 TYP.)
G-1 900 CFM
G-1 925 CFM
G-1 500 CFM
G-1 0 CFM
G-2 500 CFM
G-3 100 CFM
G-3 50 CFM
G-3 75 CFM
LD-1 300 CFM
LD-1 350 CFM
LD-1 400 CFM
LD-1 500 CFM
LD-1 550 CFM
1-1
1-2
1-3
1-4
1-5
1-6
1-7
1-8
1-9
1-10
1-11
1-12
1-13
1-14
2-1
2-2
2-3
2-4
2-5
2-6
2-7
2-8
2-9
2-10
R2-1
R2-2
R2-3
R2-4
R2-5
3-1
3-2
3-3
3-4
3-5
3-6
3-7
3-8
EF1-1
EF1-2
EF1-3
EF1-4
EF2-1
EF2-2
EF2-3
12"Ø UP TO EF-2
8"Ø DOWN TO EXHAUST GRILLE
10"Ø UP TO EF-1
6"Ø DOWN TO EXHAUST GRILLE
20x22 DOWN FROM RTU-1
20x20 UP TO RTU-1
24x24 DOWN FROM RTU-2
24x22 UP TO RTU-2
TO RTU-2
TO RTU-1
TO RTU-3
20x18 UP TO RTU-3
20x20 DOWN FROM RTU-3
DROP
RISE