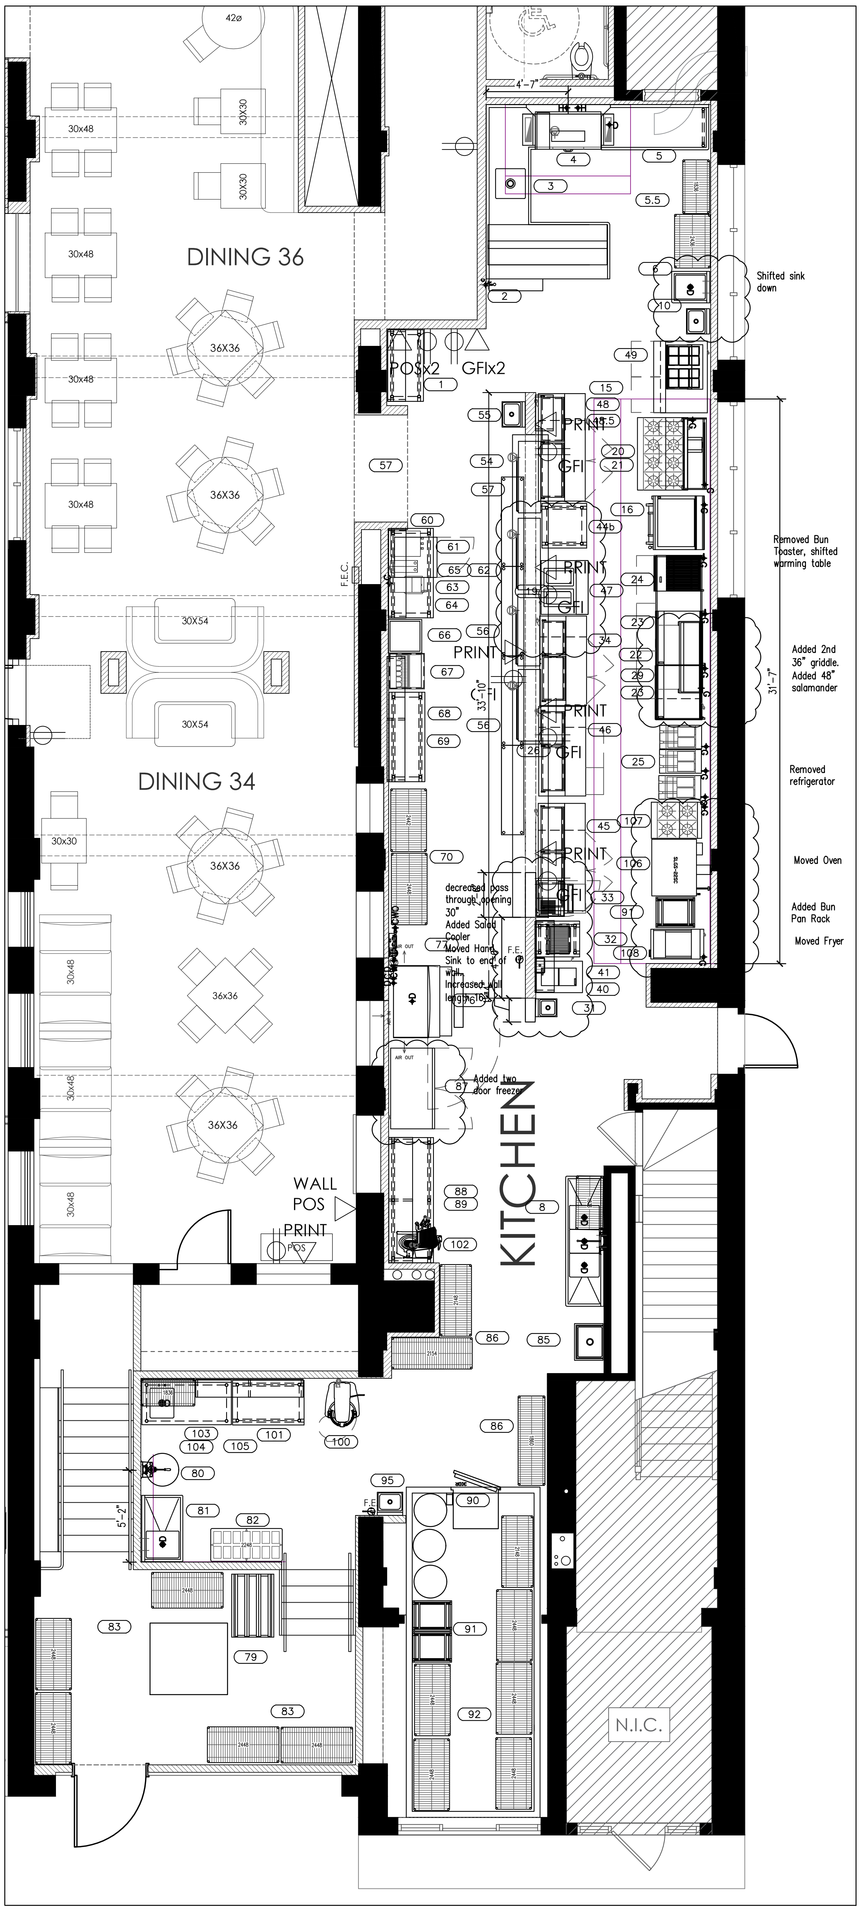

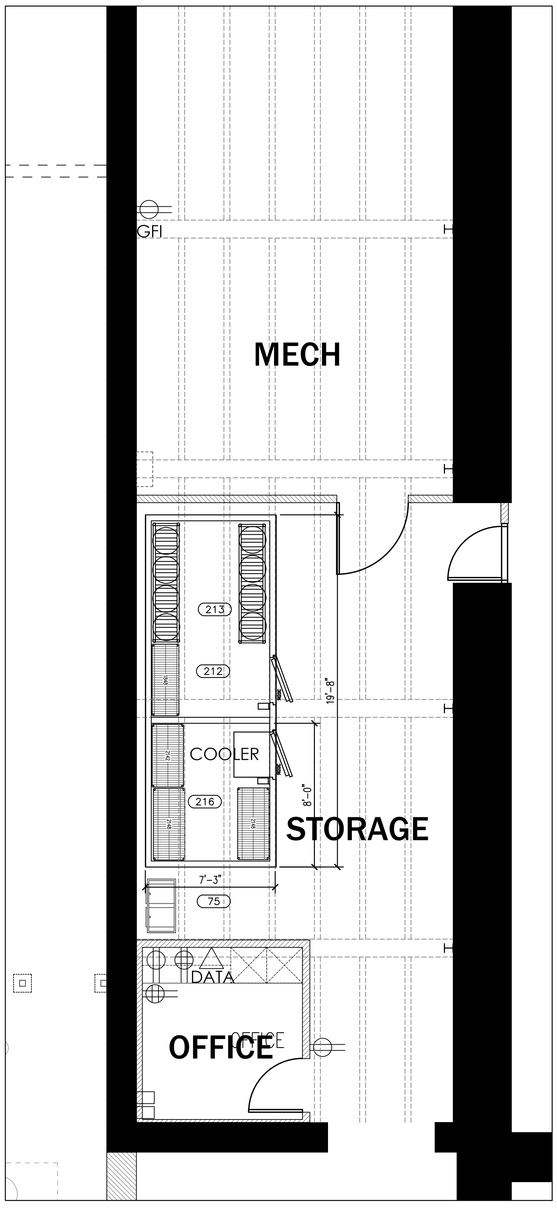

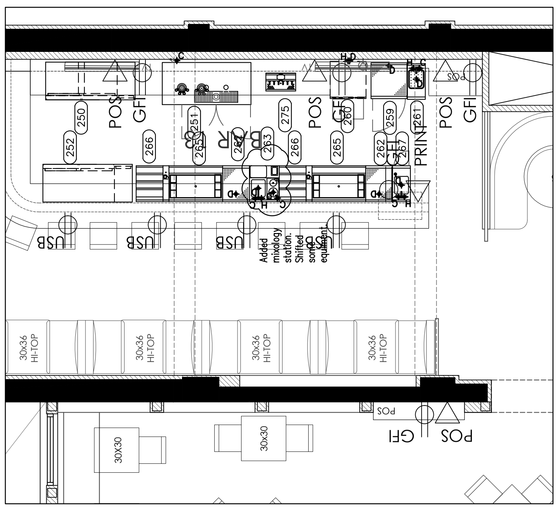

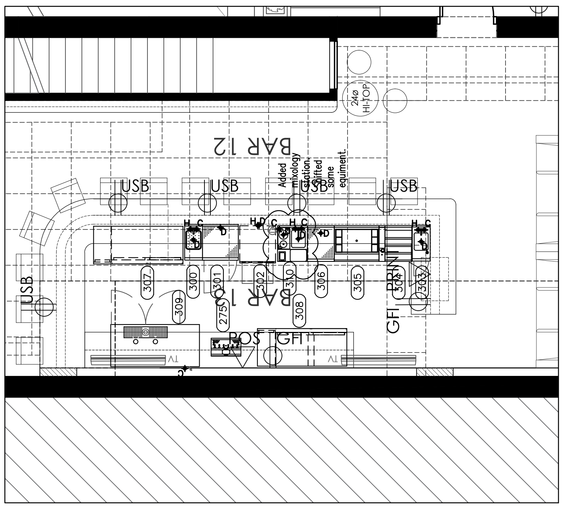

C & T DESIGN & EQUIPMENT CO., INC.
4025 PORT UNION RD. FAIRFIELD, OHIO 45014
PHONE: 513-771-2828
DESIGN & SALES TO ALL TYPES OF FOOD SERVICE OPERATIONS

KEC EQUIPMENT PLAN

SCALE: 1/4"=1'-0"

DRAWN BY:	DATE:
SWE	7/29/19

REVISIONS:

8/8/19	2/7/20
8/15/19	1/10/21
9/9/19	1/11/21
10/20/19	3/31/21
12/5/19	5/26/21

ALL PLUMBING AND ELECTRICAL CONNECTIONS, CABINETRY, MASONRY WORK, AND METAL SHELF FOODSERVICE EQUIPMENT SHALL BE THE RESPONSIBILITY OF THE CONTRACTOR BUT NOT BE THE RESPONSIBILITY OF THE CONTRACTOR. ALL DIMENSIONS AND DETAILS AND REPORT ANY DISCREPANCIES TO C&T DESIGN AND EQUIPMENT CO. INC.

THIS DRAWING IS THE PROPERTY OF C&T DESIGN AND EQUIPMENT CO. INC. IT SHALL NOT BE COPIED OR REPRODUCED IN ANY MANNER WITHOUT THE WRITTEN CONSENT OF C&T DESIGN AND EQUIPMENT CO. INC.
IF USED WHOLLY OR PARTIALLY ON YOUR DESIGN THAT PURCHASED BY C&T DESIGN AND EQUIPMENT CO. INC. PRIOR TO PAYMENT IN FULL, THE DESIGN IS RESERVED TO MAKE A CHARGE FOR DESIGNING COSTS.
WHILE EVERY ATTEMPT HAS BEEN MADE IN THE PREPARATION OF THIS PLAN TO AVOID THE CONTRADICTION OR BLUNDER MUST CHECK CAREFULLY AGAINST HUMAN ERROR. THE DESIGNER AND COMPANY CANNOT GUARANTEE ABSENCE OF MISTAKES.

PROJECT MANAGER
E-MAIL ADDRESS
Scott Ellerhorst
sellerhorst@c-tdesign.com

Marquee

A SYMBOL OF QUALITY AND CUSTOMER SATISFACTION
SINCE 1971

JOB NO. XXXX-XXX

SHEET NUMBER
K1
OF 3